



VOLUME-I-F DRAWINGS

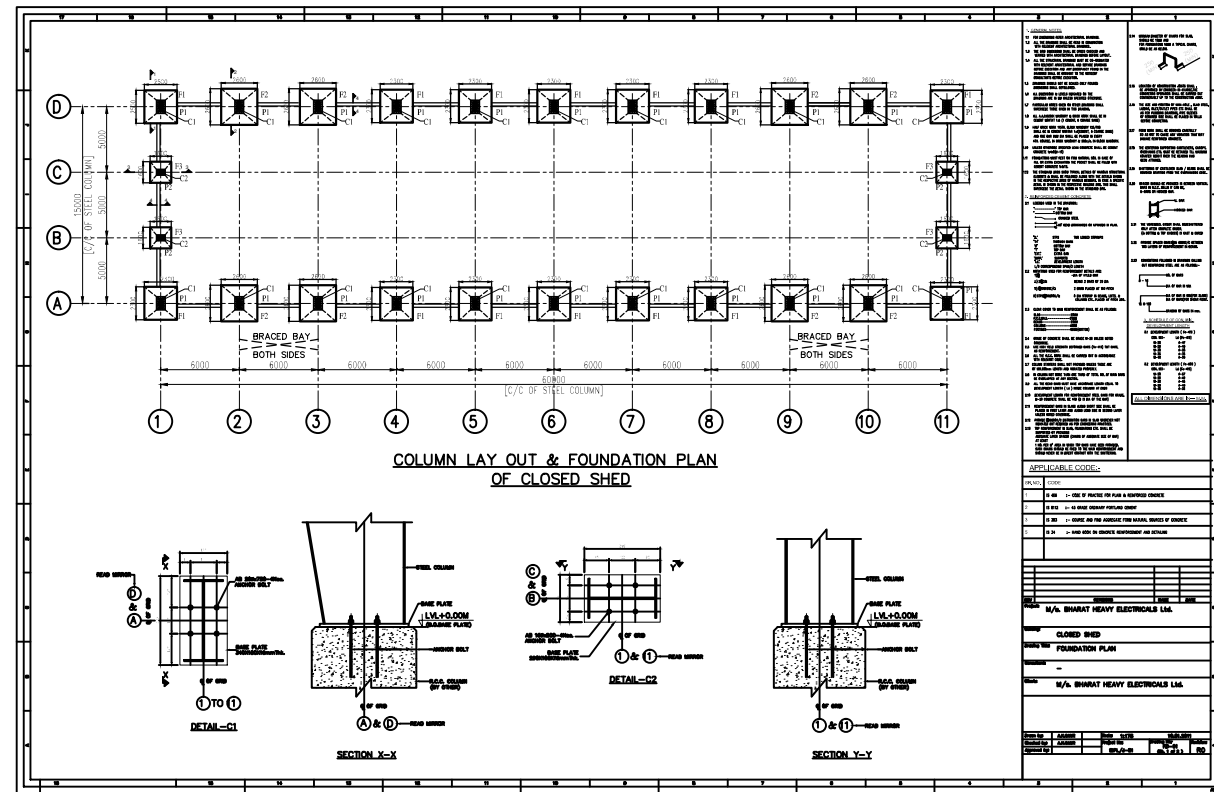

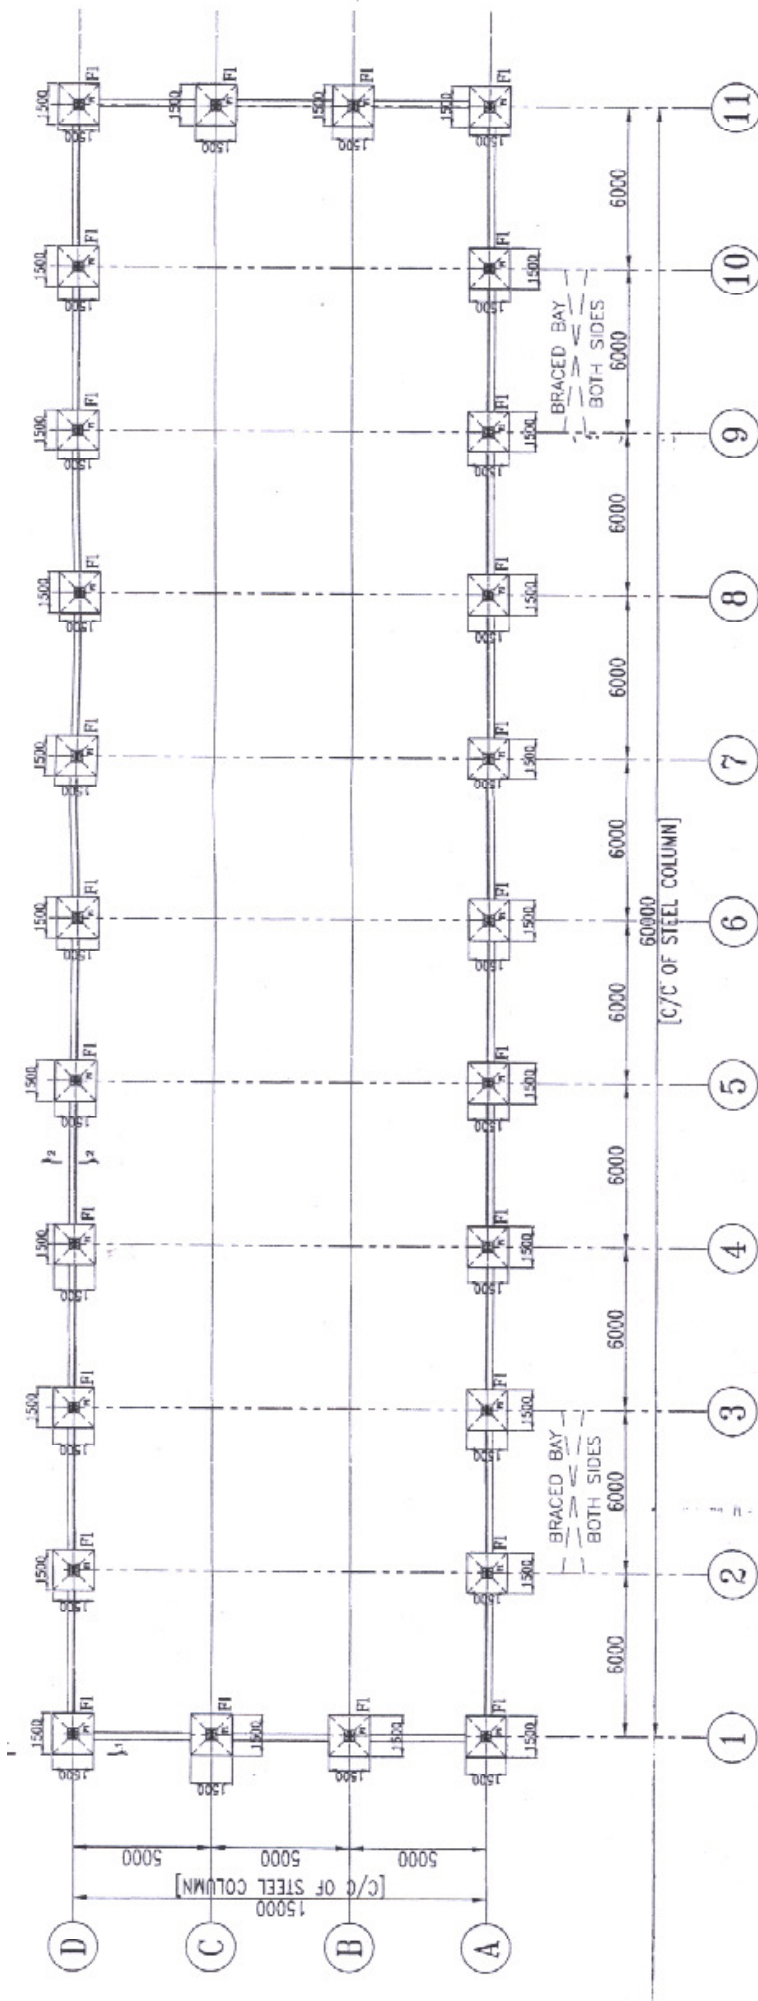


COLUMN LAY OUT & FOUNDATION PLAN
OF CLOSED SHED

NOTES:-

- * MINIMUM DISTANCE 6Mtr. (C/C STEEL COLUMN) SHOULD BE MAINTAINED BETWEEN TWO BUILDINGS IN A SAME ROW.


SIDE WALL PEDESTAL DETAIL

C.MIX:-	M-20
TIES	
MAIN BARS	4-16# + 4-12#(b)
SIZE	400X400
TIES	8# @ 200 C/C (2 SETS)
SHAPE	
DETAIL NAME	P1

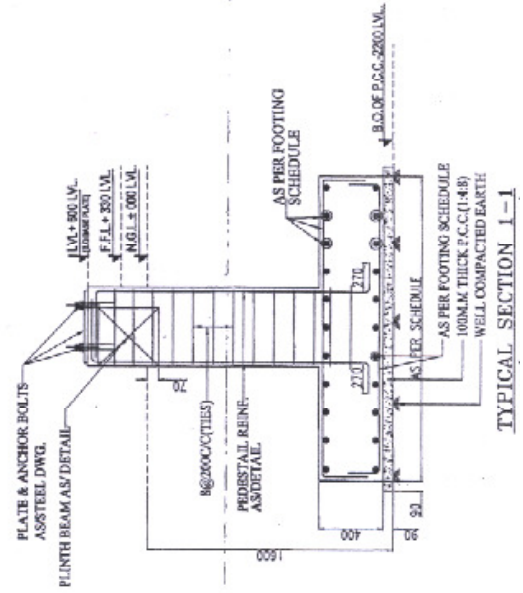


FOOTING DETAIL CONC MIX. (M-20)

SR/NO.	FOOTING SIZE	REINFORCEMENT
F1	1500X1500	TOP REINF. 100#200 C/C BOTHWAYS BOTTOM REINF. 120#200 C/C BOTHWAYS

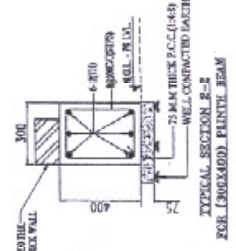

TYPICAL SECTION I-I

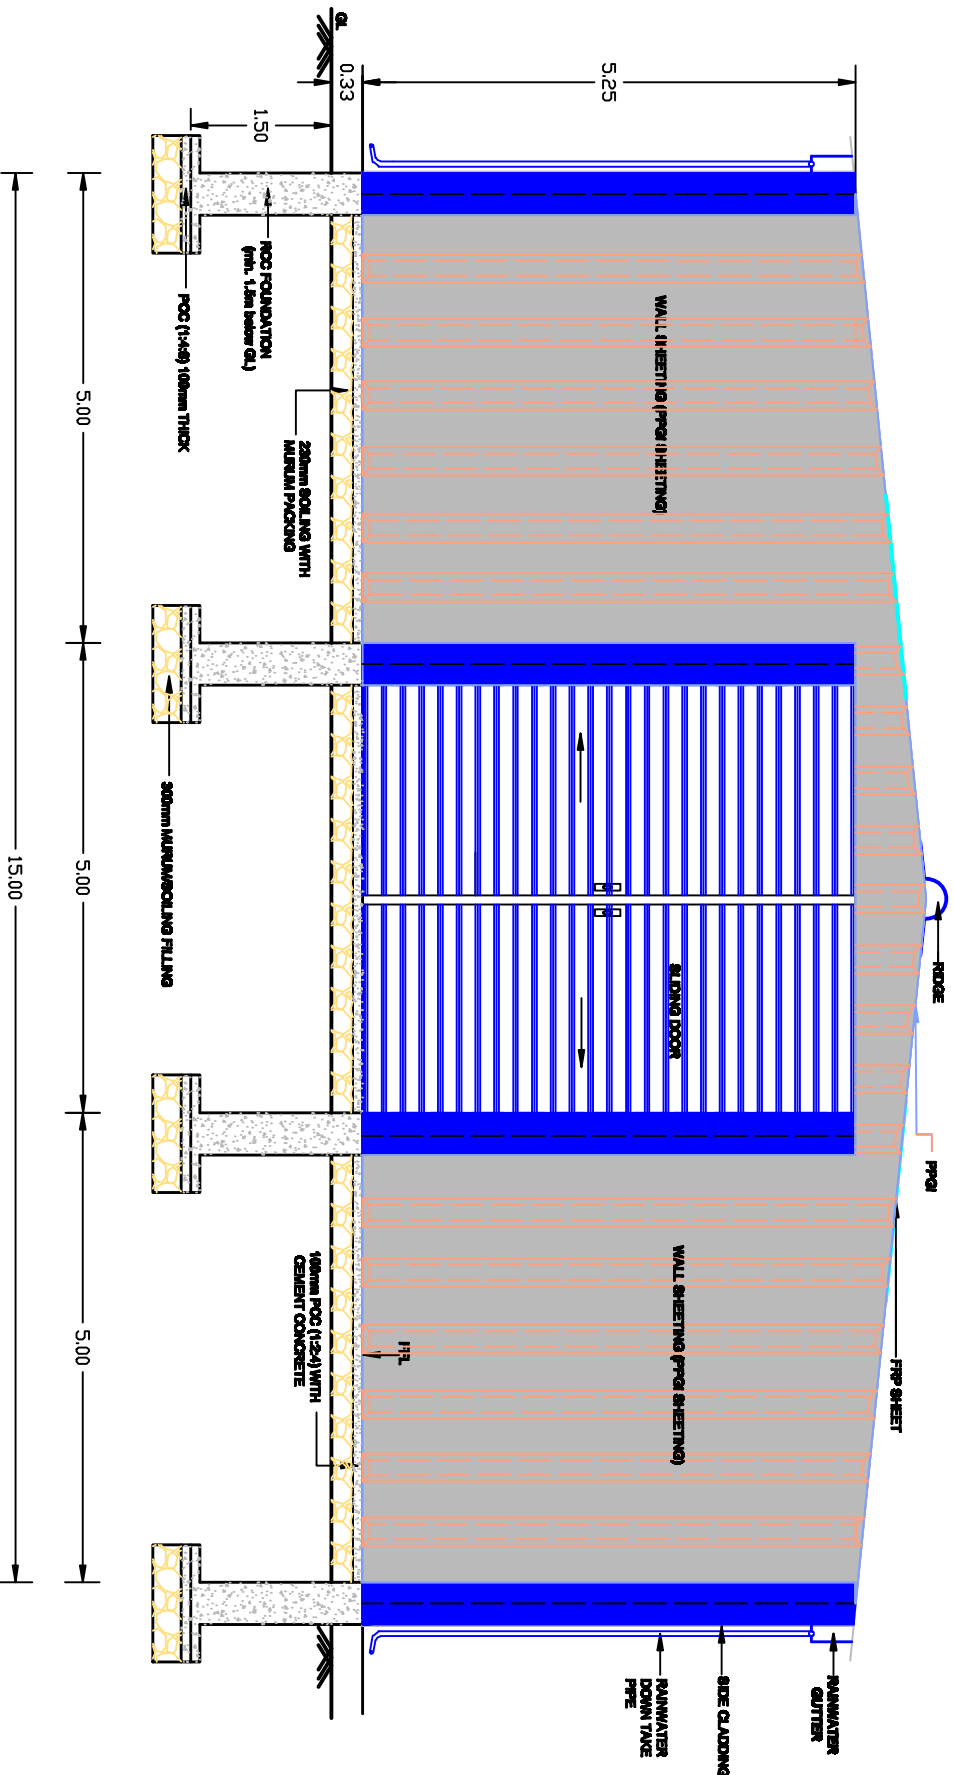

NOTE:- ALL DIMENTIONS ARE IN METER
 * SLOPE OF ROOF :- RATIO 1:10
 (CROWN HT. FROM BOTTOM OF TRUSS) = 750mm

TENTATIVE FRONT ELEVATION OF CLOSED SHED WITH OFFICE AND C&I ROOM (ABOVE G.L.)

PROJECT:-

TITLE

TENTATIVE FRONT ELEVATION OF CLOSED SHED WITH OFFICE AND C & I ROOM (ABOVE G.L.)


DRG NO.

BHEL/PW/PES - COS - 01

OWNER

BHEL-PSWR
 NAGPUR



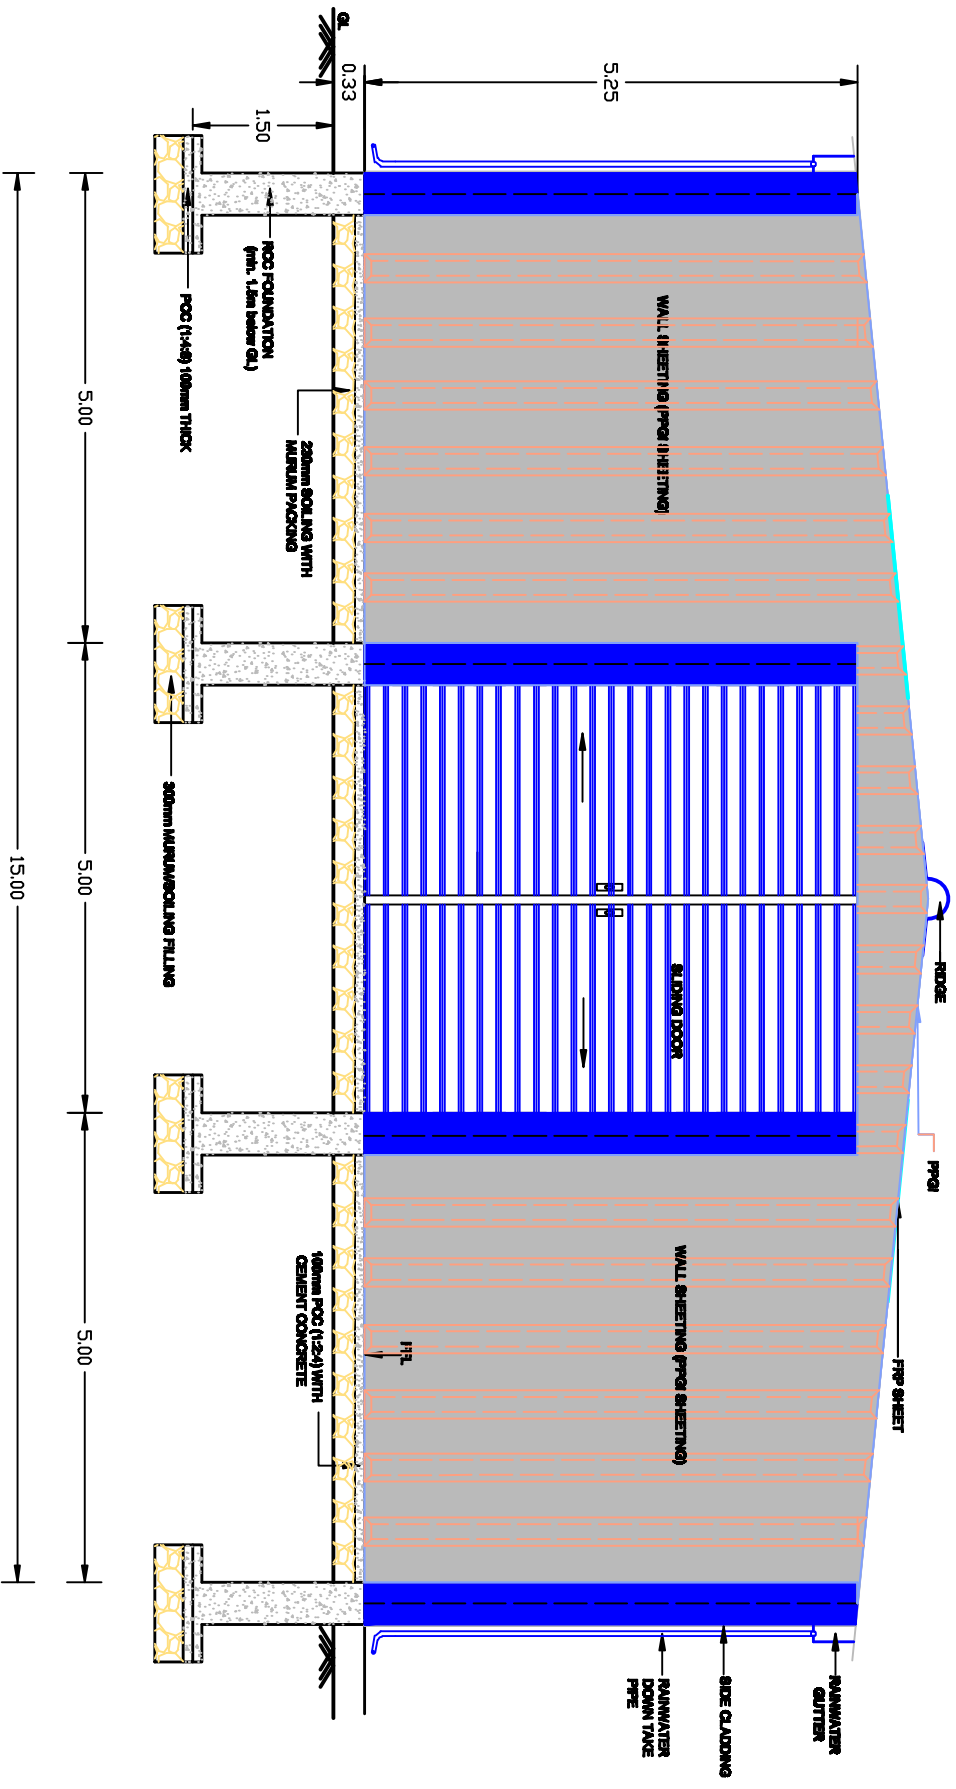


NOTE:- *ALL DIMENTIONS ARE IN METER
 * SLOPE OF ROOF :- RATIO 1:10
 (CROWN HT. FROM BOTTOM OF TRUSS) = 750mm

TENTATIVE FRONT ELEVATION OF CLOSED SHED (ABOVE G.L.)

PROJECT:-
TITLE :- TENTATIVE FRONT ELEVATION OF CLOSED SHED (ABOVE G.L.)
DRG NO. :- BHEL/PW/PEB - CS - 01
OWNER :- BHEL-PSWR NAGPUR



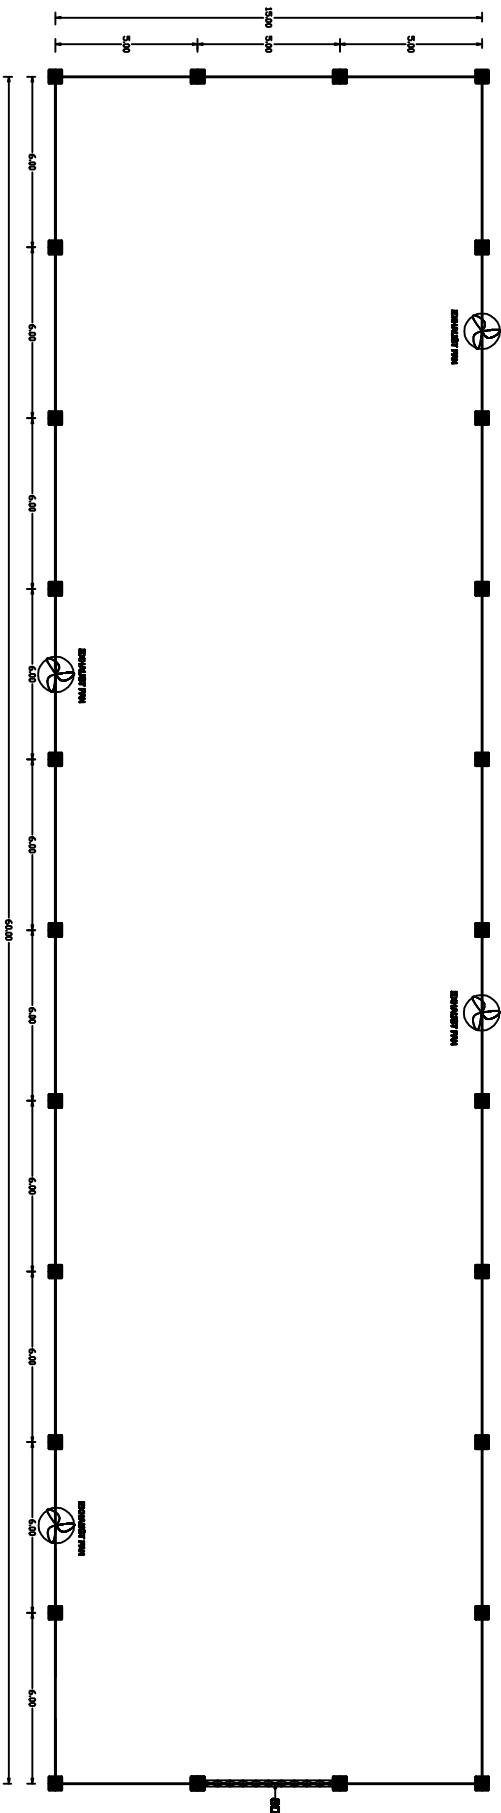

NOTE:- ALL DIMENSIONS ARE IN METER
SD- SLIDING DOOR

**PLAN OF CLOSED SHED (60M X 18M)
(G/C COLUMN - 6m IN LONGER DIRECTION)**

PROJECT:-	
TITLE	-> PLAN OF CLOSED SHED(60M X 18M) (6m IN LONGER DIRECTION)
DWG NO.	-> SHELF/PI/PS - CS - 02
OWNER	-> BHTEL-PSMR NAGPUR

