DRAWING No. TB-343-316-127

COPY RIGHT AND CONFIDENTIAL
The information on this document is the property of BHARAT HEAVY ELECTRICALS LIMITED
it must not be used directly or indirectly in any way detrimental to the interest of the company.

COMPUTER DRG. PATH NAME :

REF. DRG. No.

SIGN. & DATE

INVENTORY No.

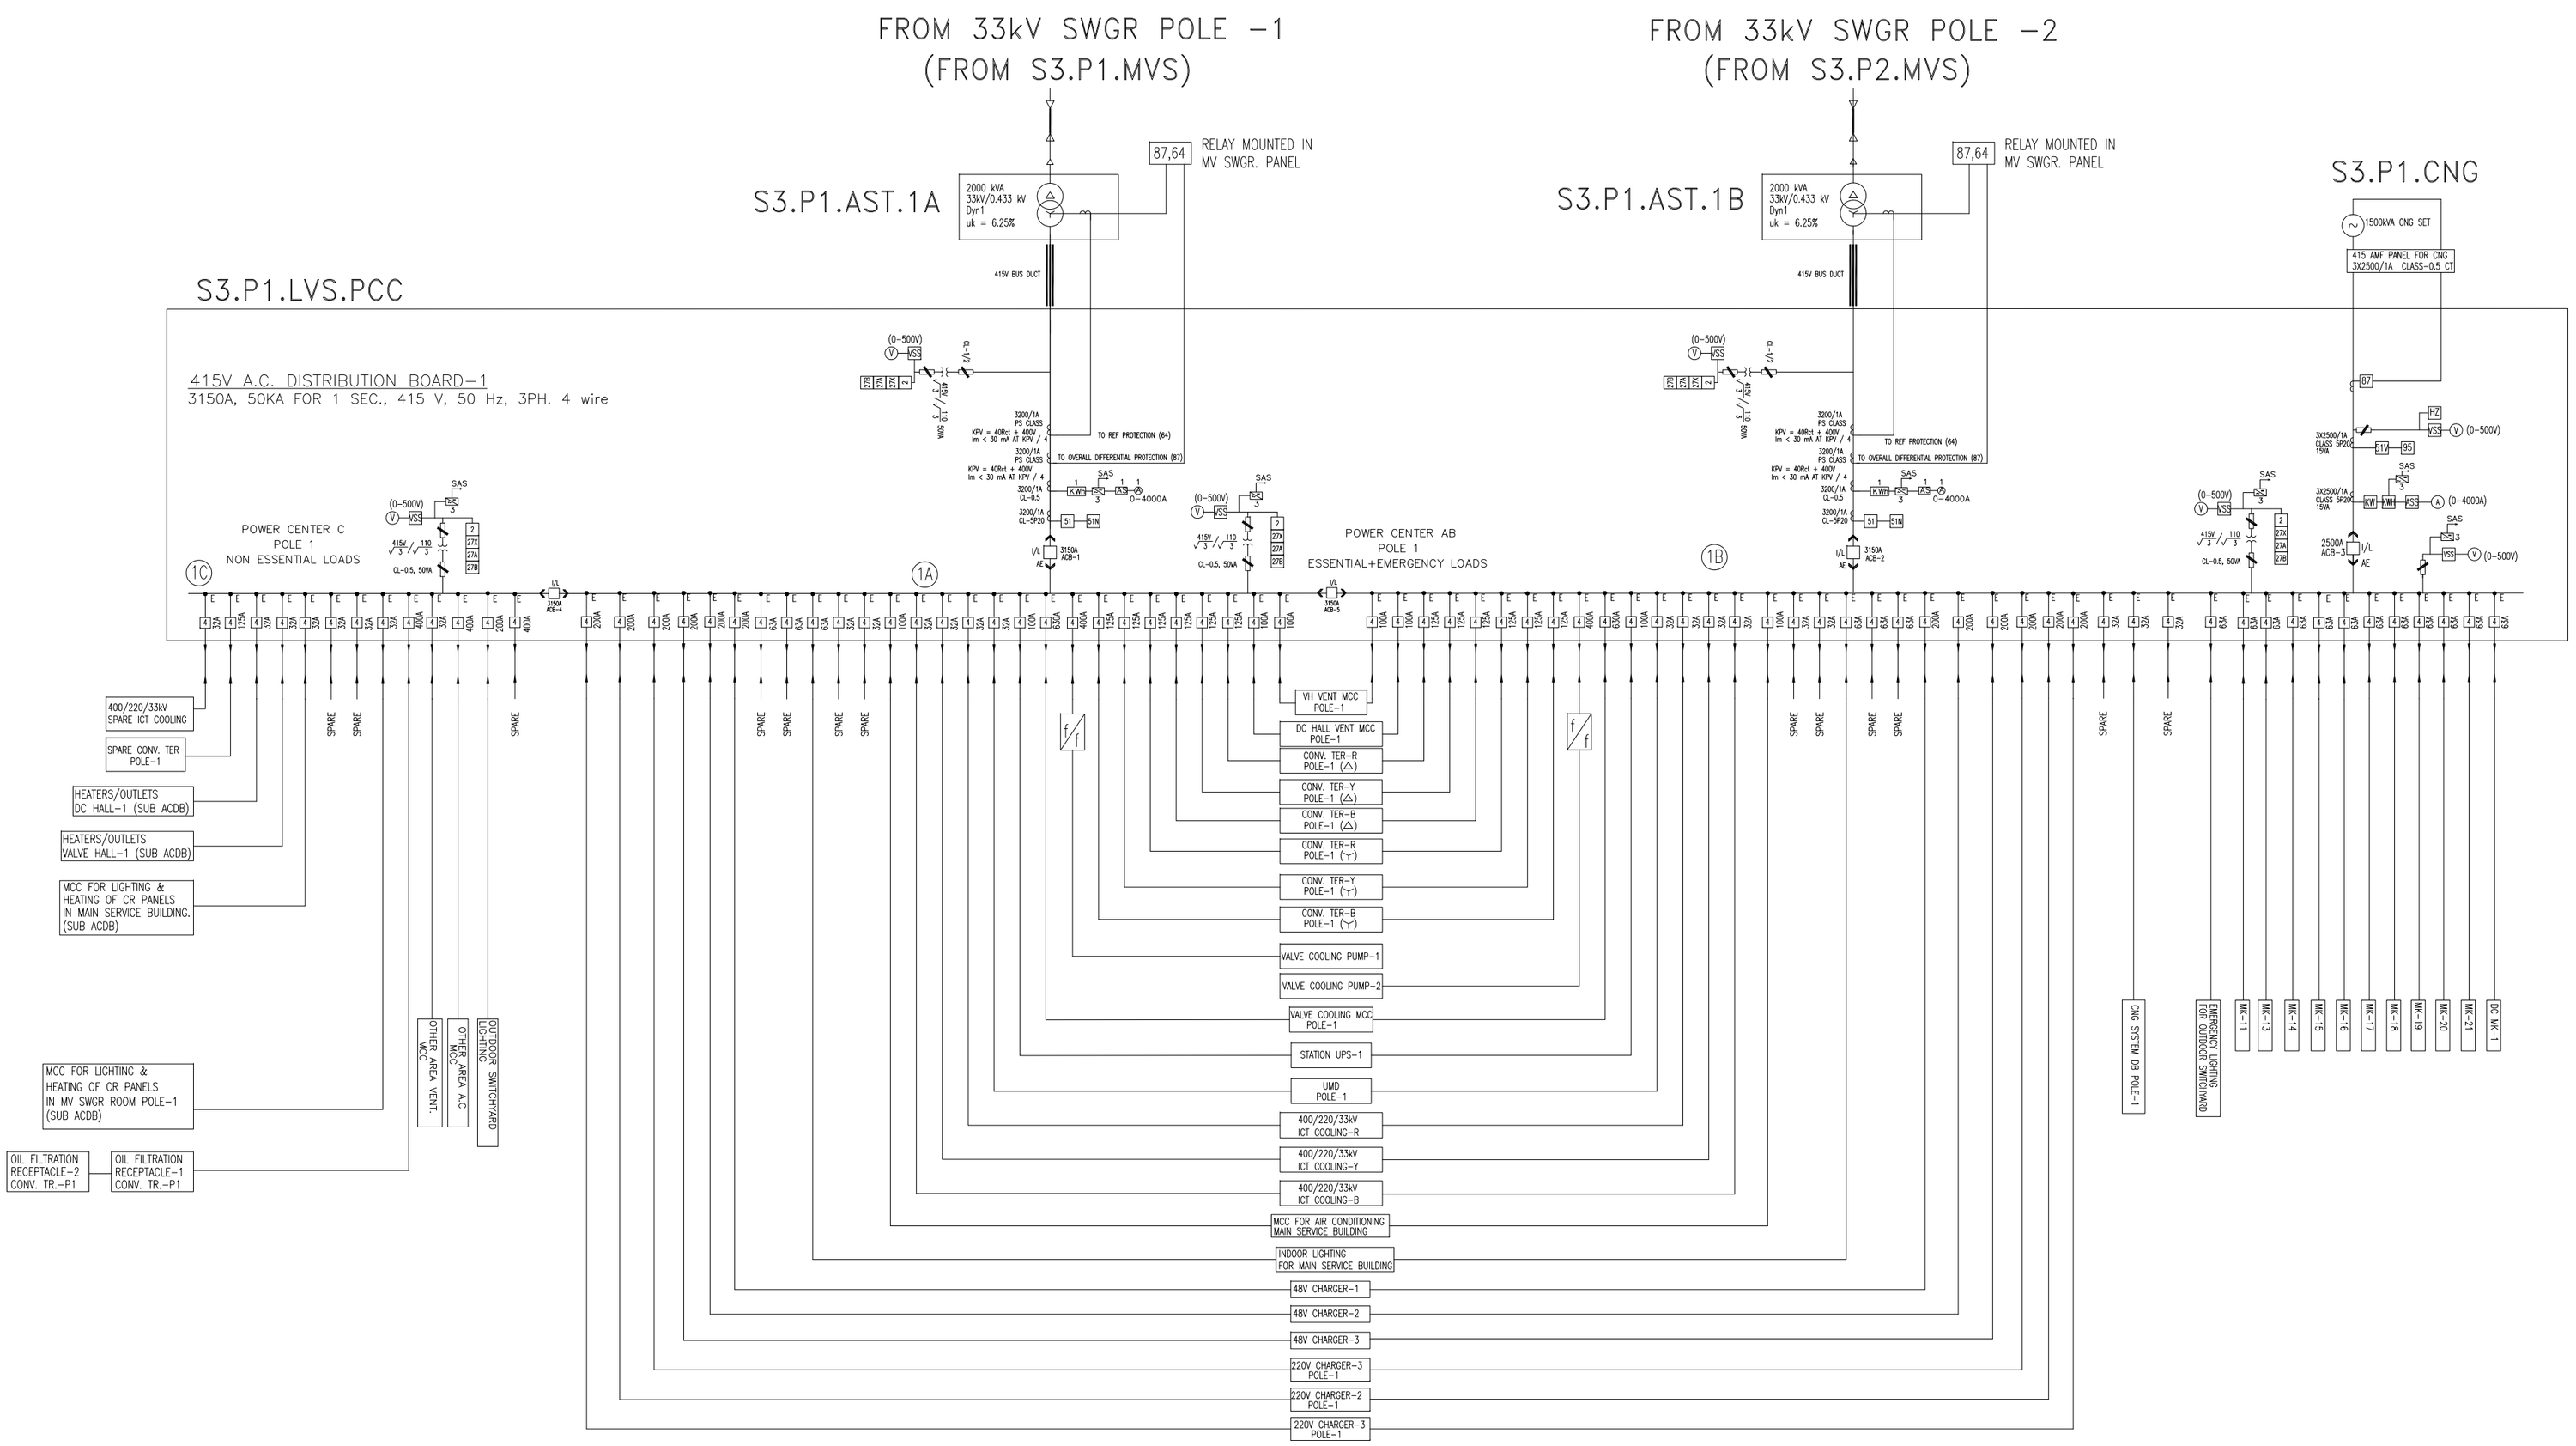

NOTES:-

MINIMUM

NOA NO.	C-61901R-S056-8/NOA-II/3660 DATED 21.3.2011 FOR SUPPLIES & C-61901R-S056-8/NOA-IV/3662 DATED 21.3.2011 FOR SERVICES
ADDITIONAL INFORMATION W.O.No. 80014	
STATUS OF DRAWING	
DISTRIBUTION OF PRINTS	

ग्राहक/परियोजना का नाम POWER GRID CORPORATION OF INDIA LIMITED
NAME OF CUSTOMER/PROJECT +/- 800 kV, 6000 MW HVDC MULTI TERMINAL SYSTEM PACKAGE ASSOCIATED WITH NE/ER-NR/WR INTERCONNECTOR-I

BHEL भारत हेवी इलेक्ट्रिकल्स लिमिटेड ट्रांसमिशन परियोजना विभाग
BHARAT HEAVY ELECTRICALS LTD. TRANSMISSION PROJECTS DIVISION

	नाम /NAME	हस्ता./SIGN.	दि./DATE
बनाया DRAWN	RK	-SD-	21.12.11
जाँचा CHECKED	BA/SKS	-SD-	21.12.11
स्वीकृत APPROVED	AS	-SD-	21.12.11

REV.	DATE	ALTERED / CHECKED / APPROVED	ZONE
01	26.07.12	ALTERED RK / CHECKED BA/SKS / APPROVED AS	

विभाग DEPT. | कोड CODE | अनुपात / SCALE NTS | कार्ड कोड CARD CODE

शीर्षक/TITLE SINGLE LINE DIAGRAM 415V AUX. AC SYSTEM

ड्राईंग क्र./DRAWING NO. TB-343-316-127 | पुनः/REV. 01

पृष्ठ क्र./SHEET No. 02 | अगला पृष्ठ /NEXT SHEET 03