PRODUCED BY AN AUTODESK EDUCATIONAL PRODUCT

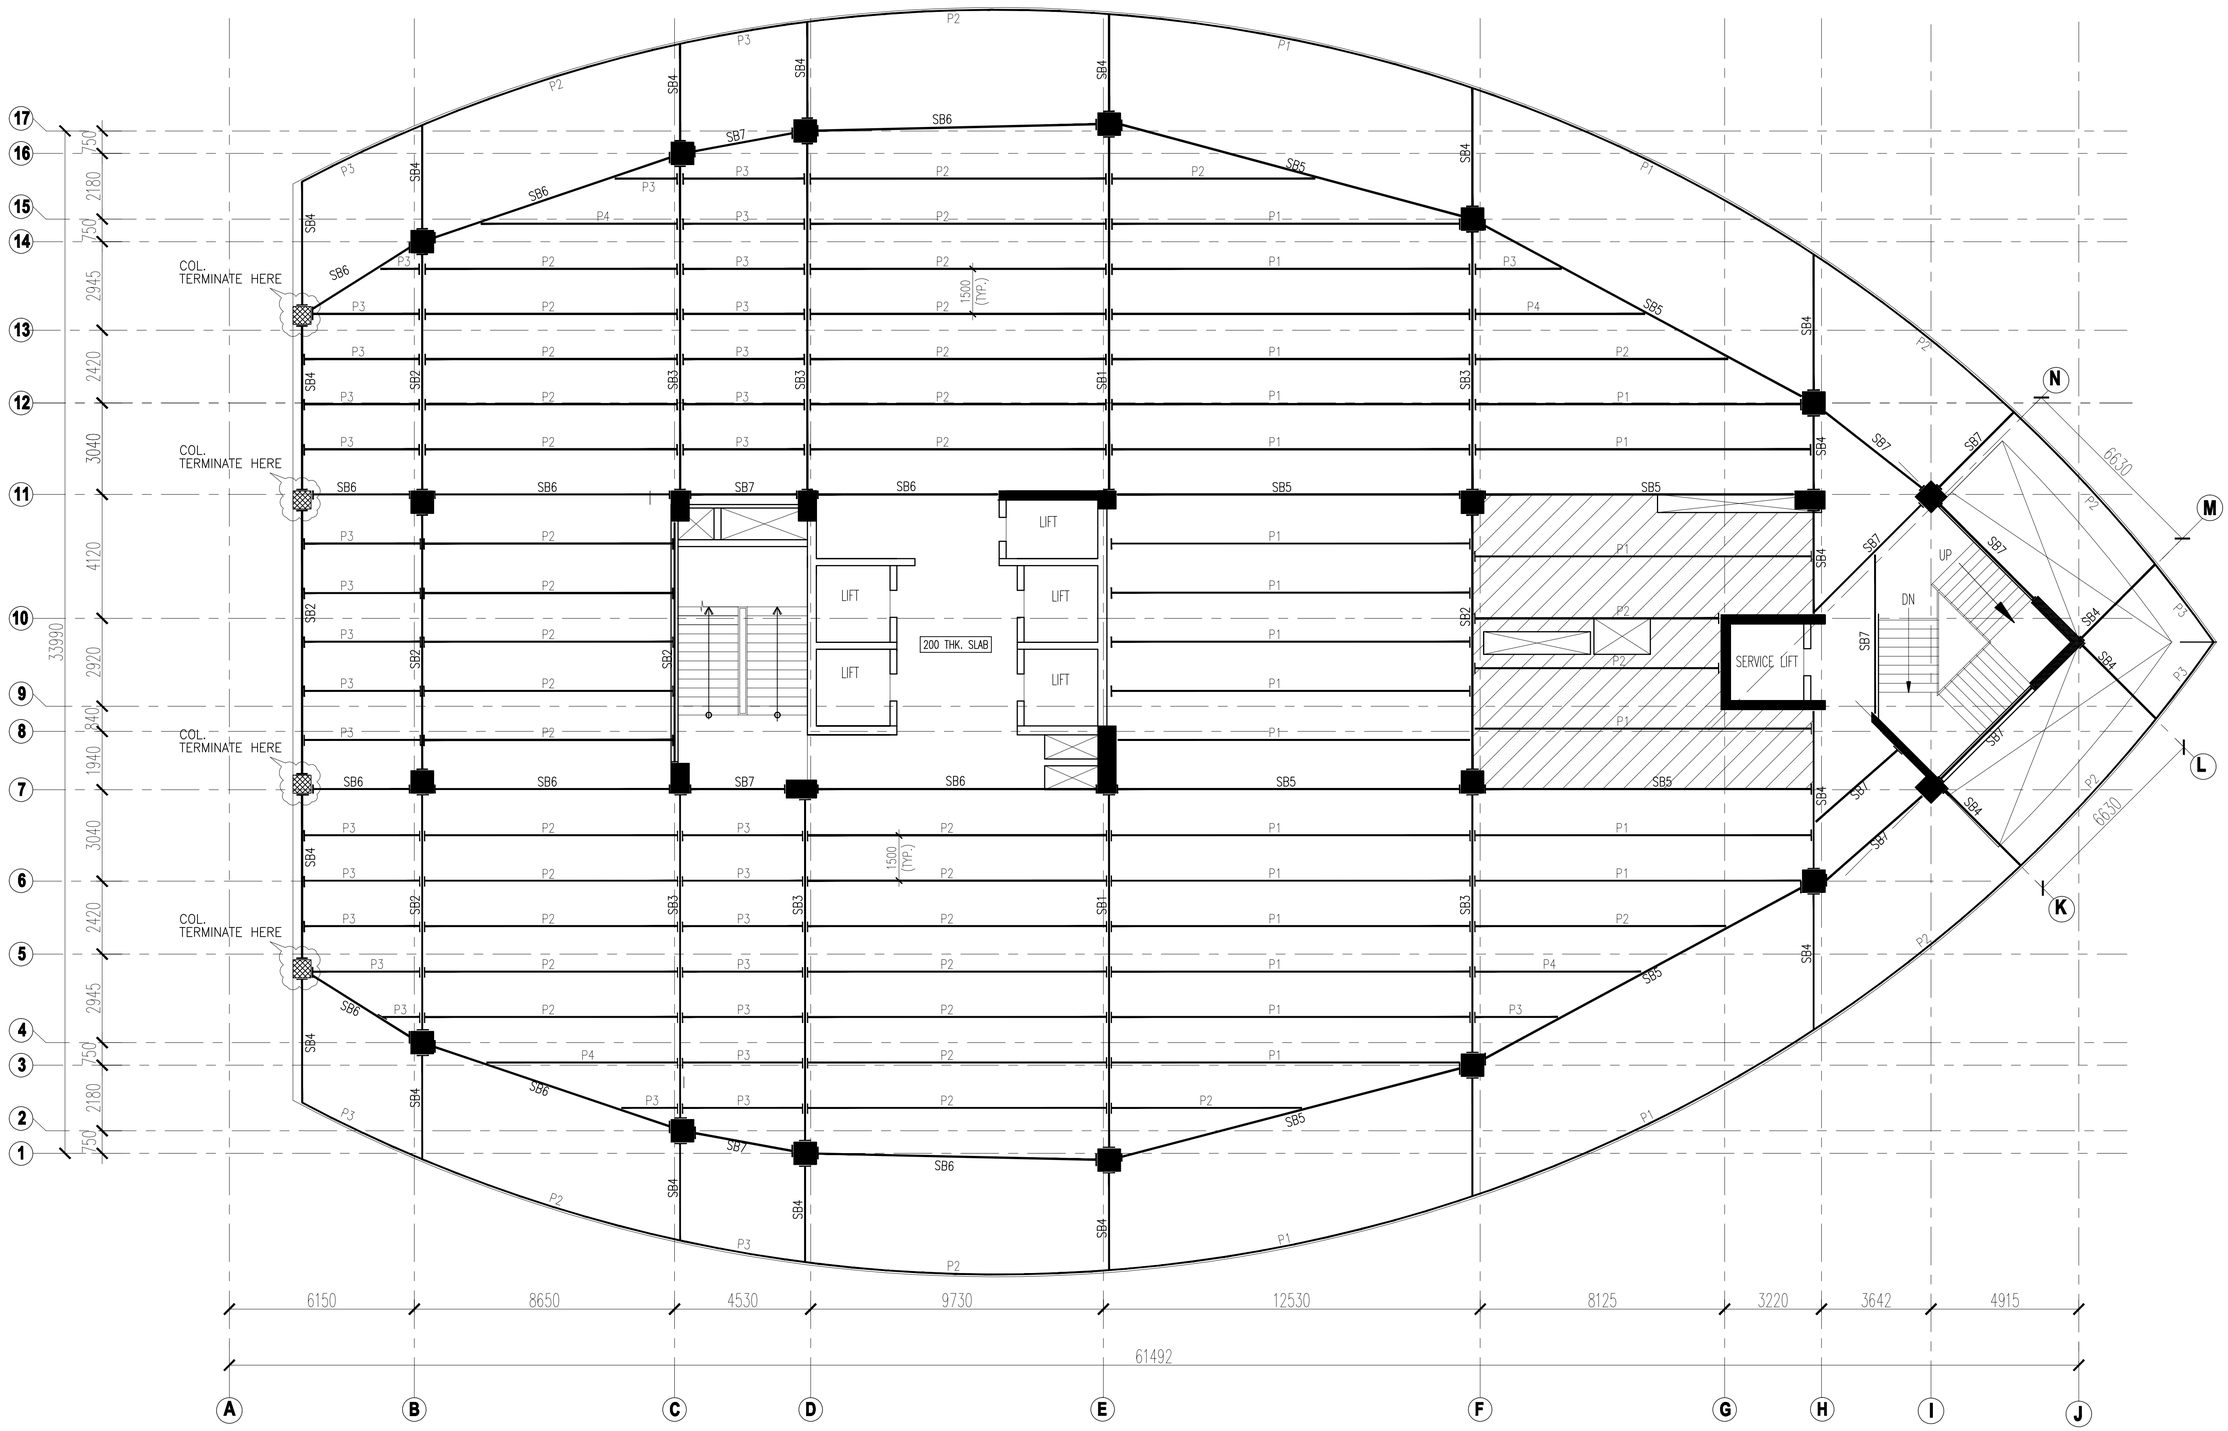


This drawing all its contents is the sole property of SPACE COMBINE copying of this drawing orpart there of or its use in any form whatsoever without the written permission of SPACE COMBINE is strictly prohibited

| nos. | date | issued to |
|---|---|---|

| rev. no. | date | revision |
|---|---|---|

**client:** BHEL
BHARAT HEAVY ELECTRICAL LIMITED
BHEL HOUSE, SIRI FORT NEW DELHI

**project :**
CORPORATE TOWER
AT MDI COMPLEX FOR BHEL
AT PLOT-25,SECTOR 16-A, NOIDA (U.P.)

**title :**
12 TH FLOOR PLAN

**drawing released for :**
- [x] DPR
- [ ] AUTHORITY
- [ ] CONSTRUCTION

drg. no. SC/BH/A/111 | date 17/03/2017
scale 1:100 | revision .
drawn by . | ckd by .

**architects**
SPACE COMBINE
Architects,Engineers,Planners
A1/112 SAFDARJUNG ENCLAVE,
Ph.No:- 46150000
NEW DELHI 110029

PRODUCED BY AN AUTODESK EDUCATIONAL PRODUCT
PRODUCED BY AN AUTODESK EDUCATIONAL PRODUCT
PRODUCED BY AN AUTODESK EDUCATIONAL PRODUCT