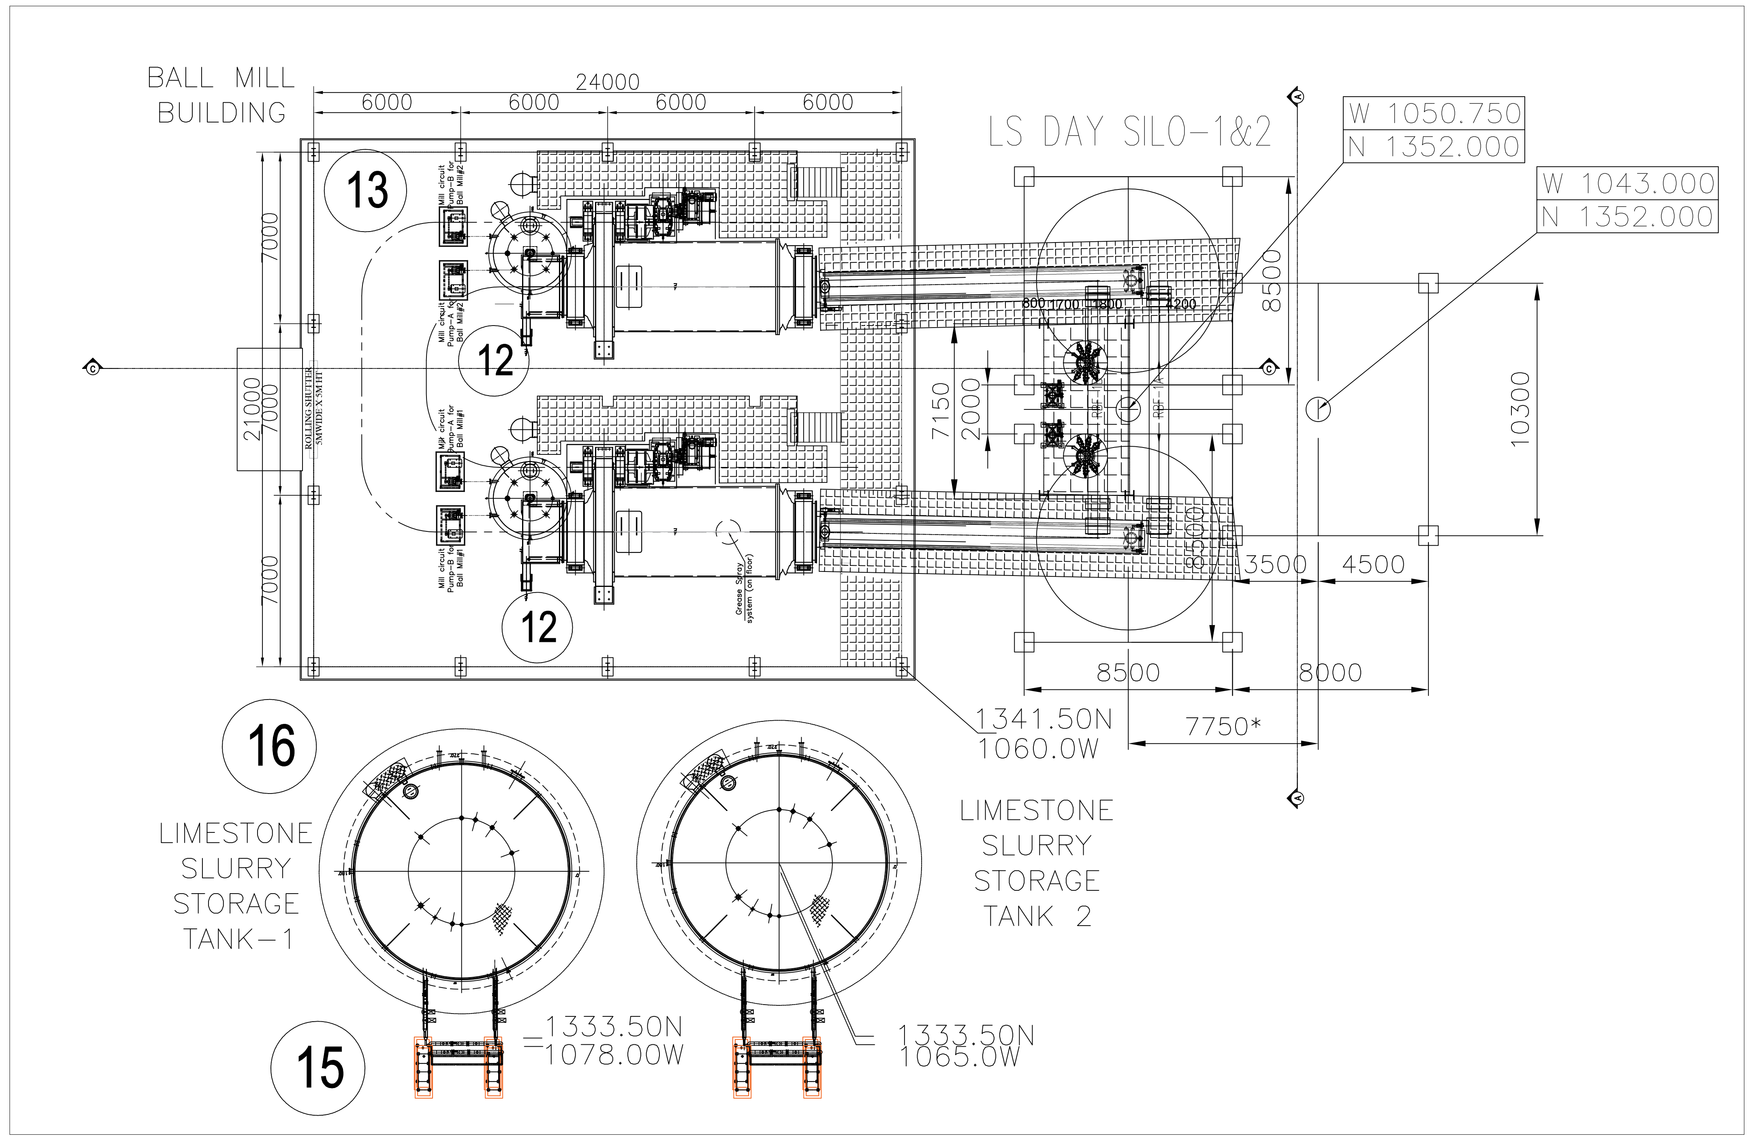


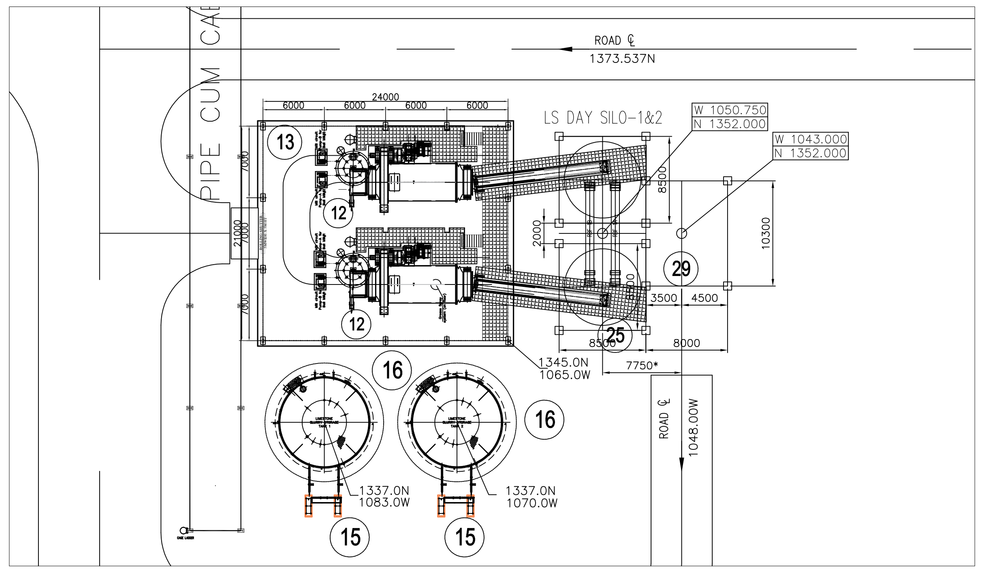


KEY PLAN

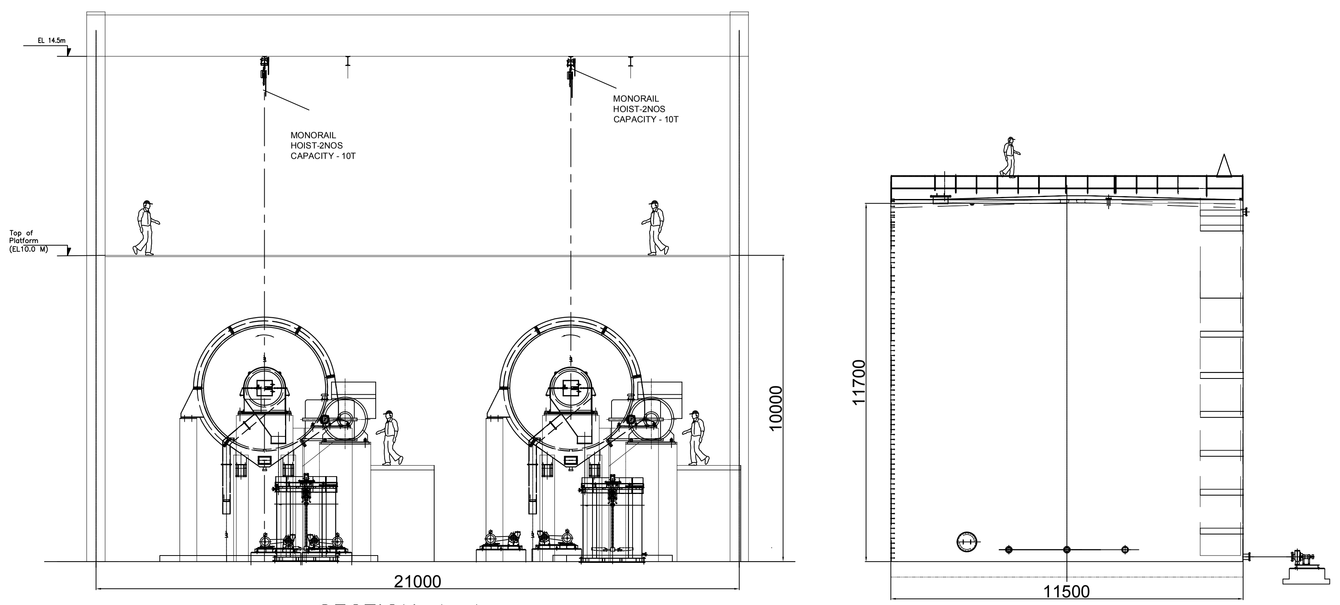


SECTION A-A




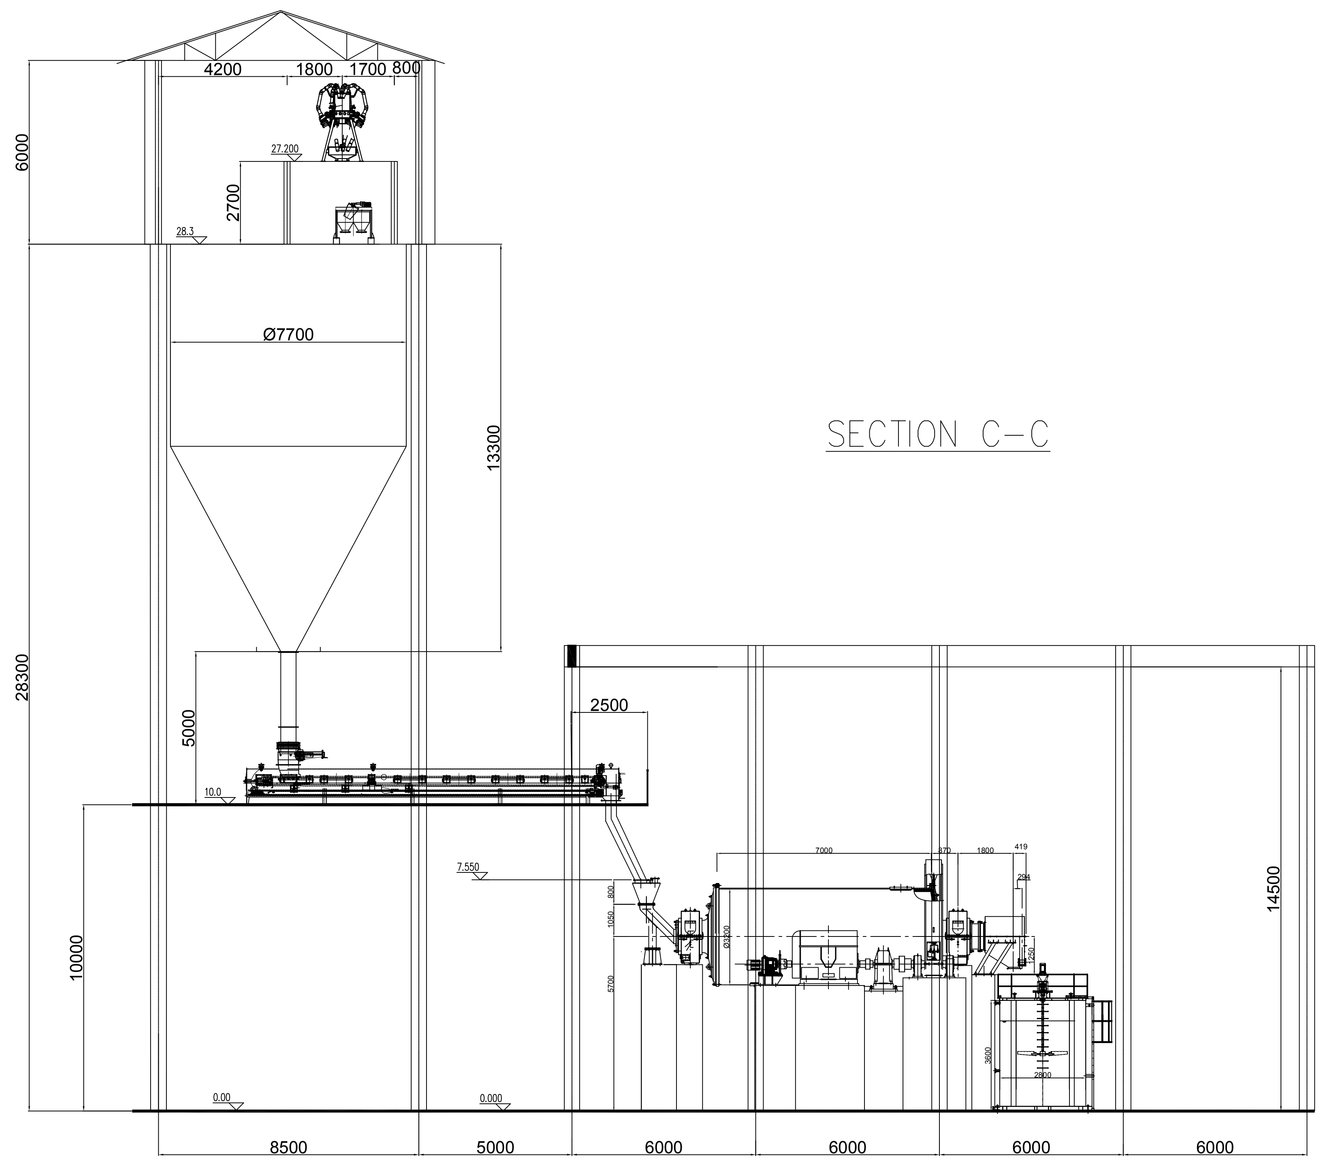


SECTION C-C

CUSTOMER: NTPC LIMITED.

PROJECT: BHARTIYA RAIL BIJLEE COMPANY LIMITED (4X250MW)

| | DEPT CODE | NAME | SIGN | DATE |
|---|---|---|---|---|
| BHARAT HEAVY ELECTRICALS LIMITED UNIT: HPEP. | DRN | UDAY REDDY | -sd- | 19.05.20 |
| | CHD | P. V. S. BABU | -sd- | 19.05.20 |
| | APPD | SG | -sd- | 19.05.20 |

TITLE: LAYOUT AND ELEVATIONS OF BALL MILL BUILDING AND LIMESTONE GRINDING SYSTEM

SCALE : NTS

DRAWING NO. 0-00-620-xxxxx

REV. 00

Size A0

CAUTION: IT CONTAINS A TRADE SECRET OF BHARAT HEAVY ELECTRICALS LIMITED. DISCLOSURE TO THIRD PARTY IS PROHIBITED. IMPLEMENTATION OF THE INFORMATION CONTAINED HERE PROVIDED FOR AGREEMENT WITH BHEL.