PRODUCED BY AN AUTODESK EDUCATIONAL PRODUCT

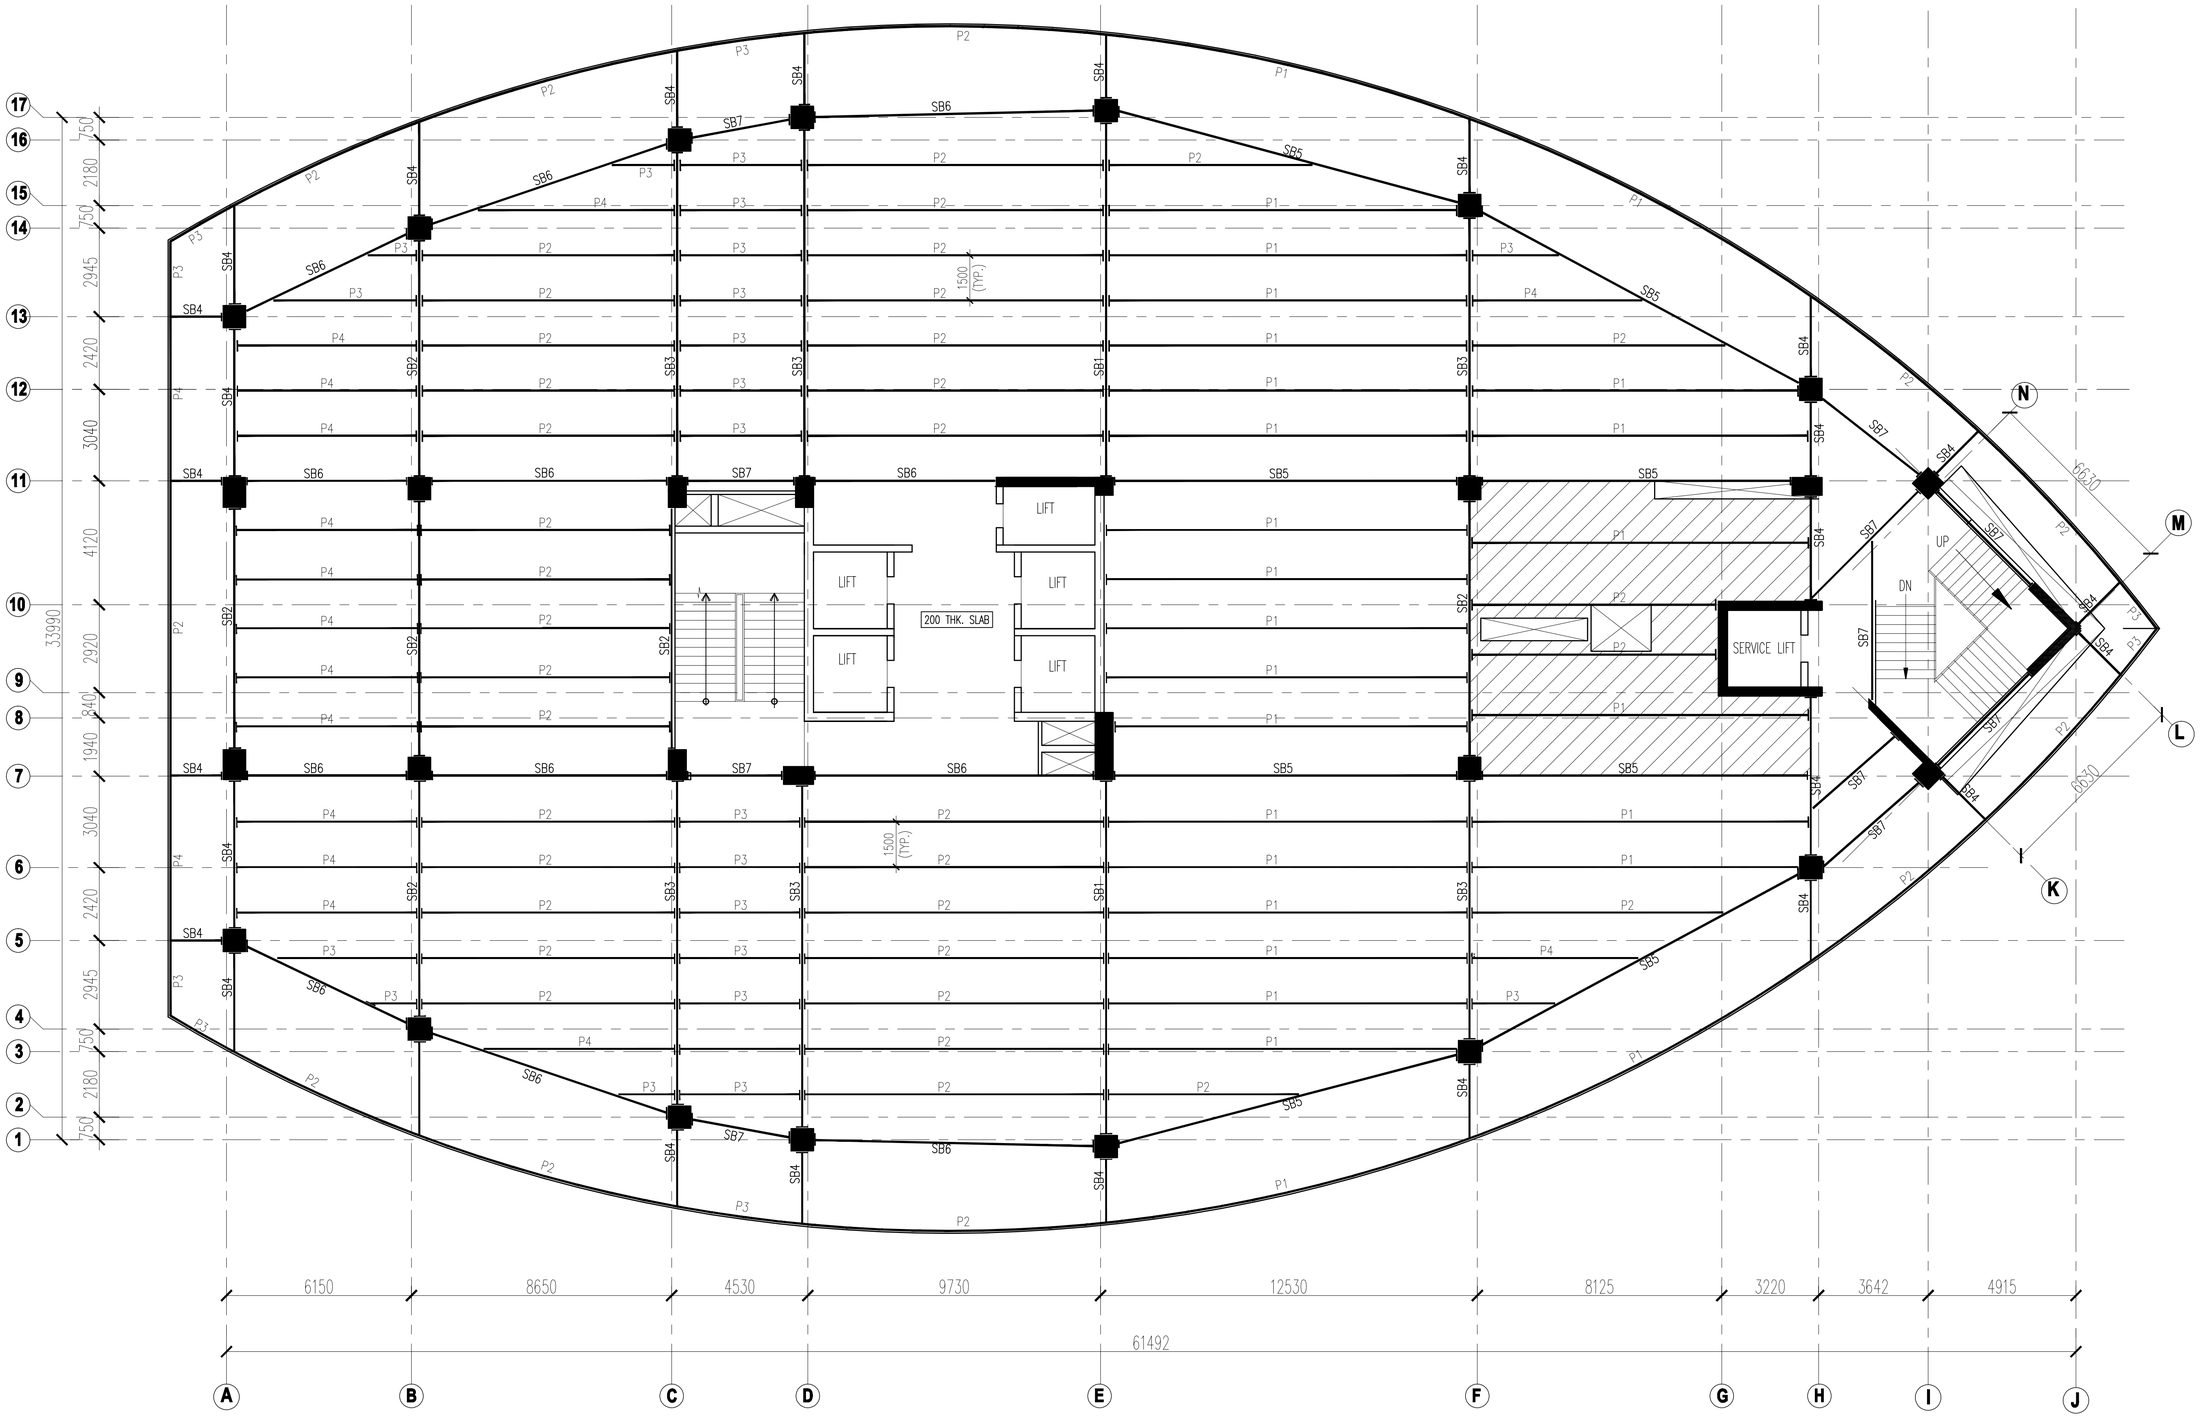

This drawing all its contents is the sole property of SPACE COMBINE copying of this drawing orpart there of or its use in any form whatsoever without the written permission of SPACE COMBINE is strictly prohibited

nos.	date	issued to

rev. no.	date	revision

client: BHEL
BHARAT HEAVY ELECTRICAL LIMITED
BHEL HOUSE, SIRI FORT NEW DELHI

project :
CORPORATE TOWER
AT MDI COMPLEX FOR BHEL
AT PLOT-25,SECTOR 16-A, NOIDA (U.P.)

title :
5 TH FLOOR PLAN

drawing released for :
- [x] DPR
- [ ] AUTHORITY
- [ ] CONSTRUCTION

drg. no. SC/BH/A/105 | date 17/03/2017

scale 1:100 | revision .

drawn by . | ckd by .

architects
SPACE COMBINE
Architects,Engineers,Planners
A1/112 SAFDARJUNG ENCLAVE,
Ph.No:- 46150000
NEW DELHI 110029

PRODUCED BY AN AUTODESK EDUCATIONAL PRODUCT

PRODUCED BY AN AUTODESK EDUCATIONAL PRODUCT

PRODUCED BY AN AUTODESK EDUCATIONAL PRODUCT