IMP. NOTE:-

1. GM , AGM , CONFERENCE ARE FULL HEIGHT CABIN OF 100 MM THK AAC BLOCKS & FIXED GLAZING TO BE PROVIDED TOWARDS CORRIDOR
2. DGM CABIN WILL BE IN 75MM THK. PARTITION OF 1200 HIGH.
3. EVERY WORKSTATION SHOULD HAVE ONE STORAGE UNIT OF 900X450X1200 HIGH
3. FURNITURE OF EXISTING PERI & MPL BHEL BUILDING WILL BE USED IN 11TH ,12TH ,13TH &15TH FLOOR

NAME	NO.	AREA(SQM)
GM	6	28
AGM	12	18
DGM	9	10
WS	139	
CONF.(10)	1	20
CONF.(16)	1	38

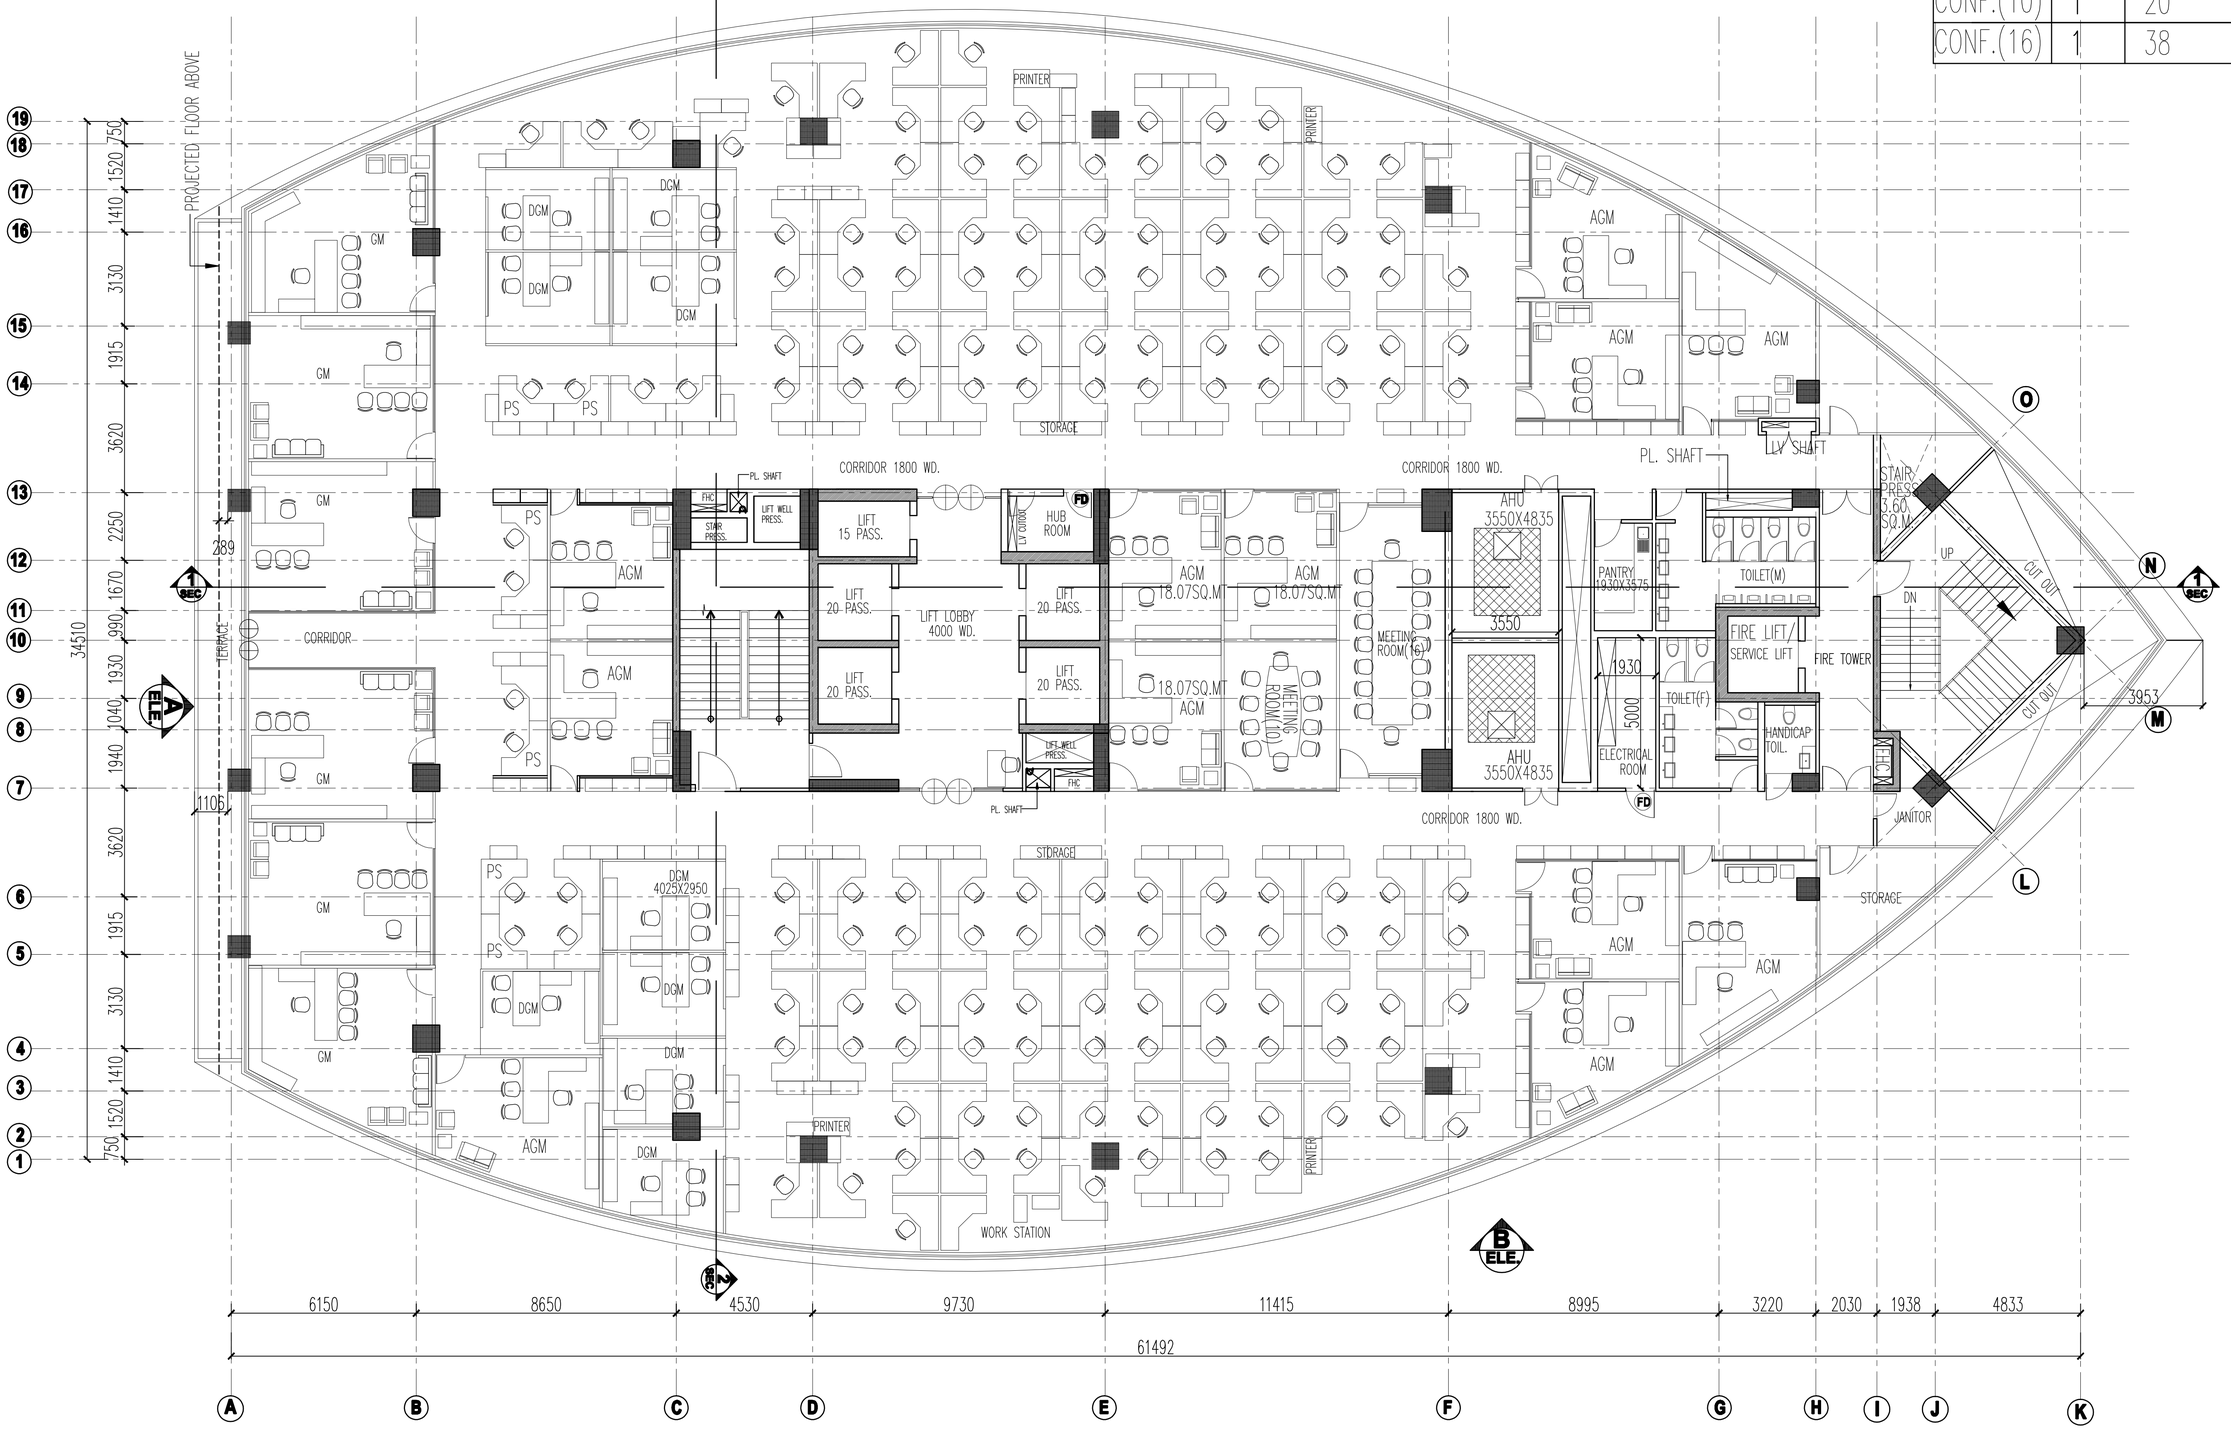

This drawing all its contents is the sole property of SPACE COMBINE copying of this drawing orpart there of or its use in any form whatsoever without the written permission of SPACE COMBINE is strictly prohibited

nos.	date	issued to

rev. no.	date	revision
R1	25/07/2017	BUILDING REVISED

client: BHEL
BHARAT HEAVY ELECTRICAL LIMITED
BHEL HOUSE, SIRI FORT NEW DELHI

project : CORPORATE TOWER AT MDI COMPLEX FOR BHEL
AT PLOT-25,SECTOR 16-A, NOIDA (U.P.)

title : 9 TH FLOOR PLAN

drawing released for :
- [x] FOR TENDER
- [ ] AUTHORITY
- [ ] CONSTRUCTION

drg. no. SC/BH/A/108 | date 25/07/2017
scale 1:100 | revision R1
drawn by RUPESH | ckd by AMIT

architects
SPACE COMBINE
Architects,Engineers,Planners
A1/112 SAFDARJUNG ENCLAVE,
Ph.No:- 46150000
NEW DELHI 110029