FIRST ANGLE PROJECTION

ALL DIMENSIONS ARE IN MM

DRAWING NO.

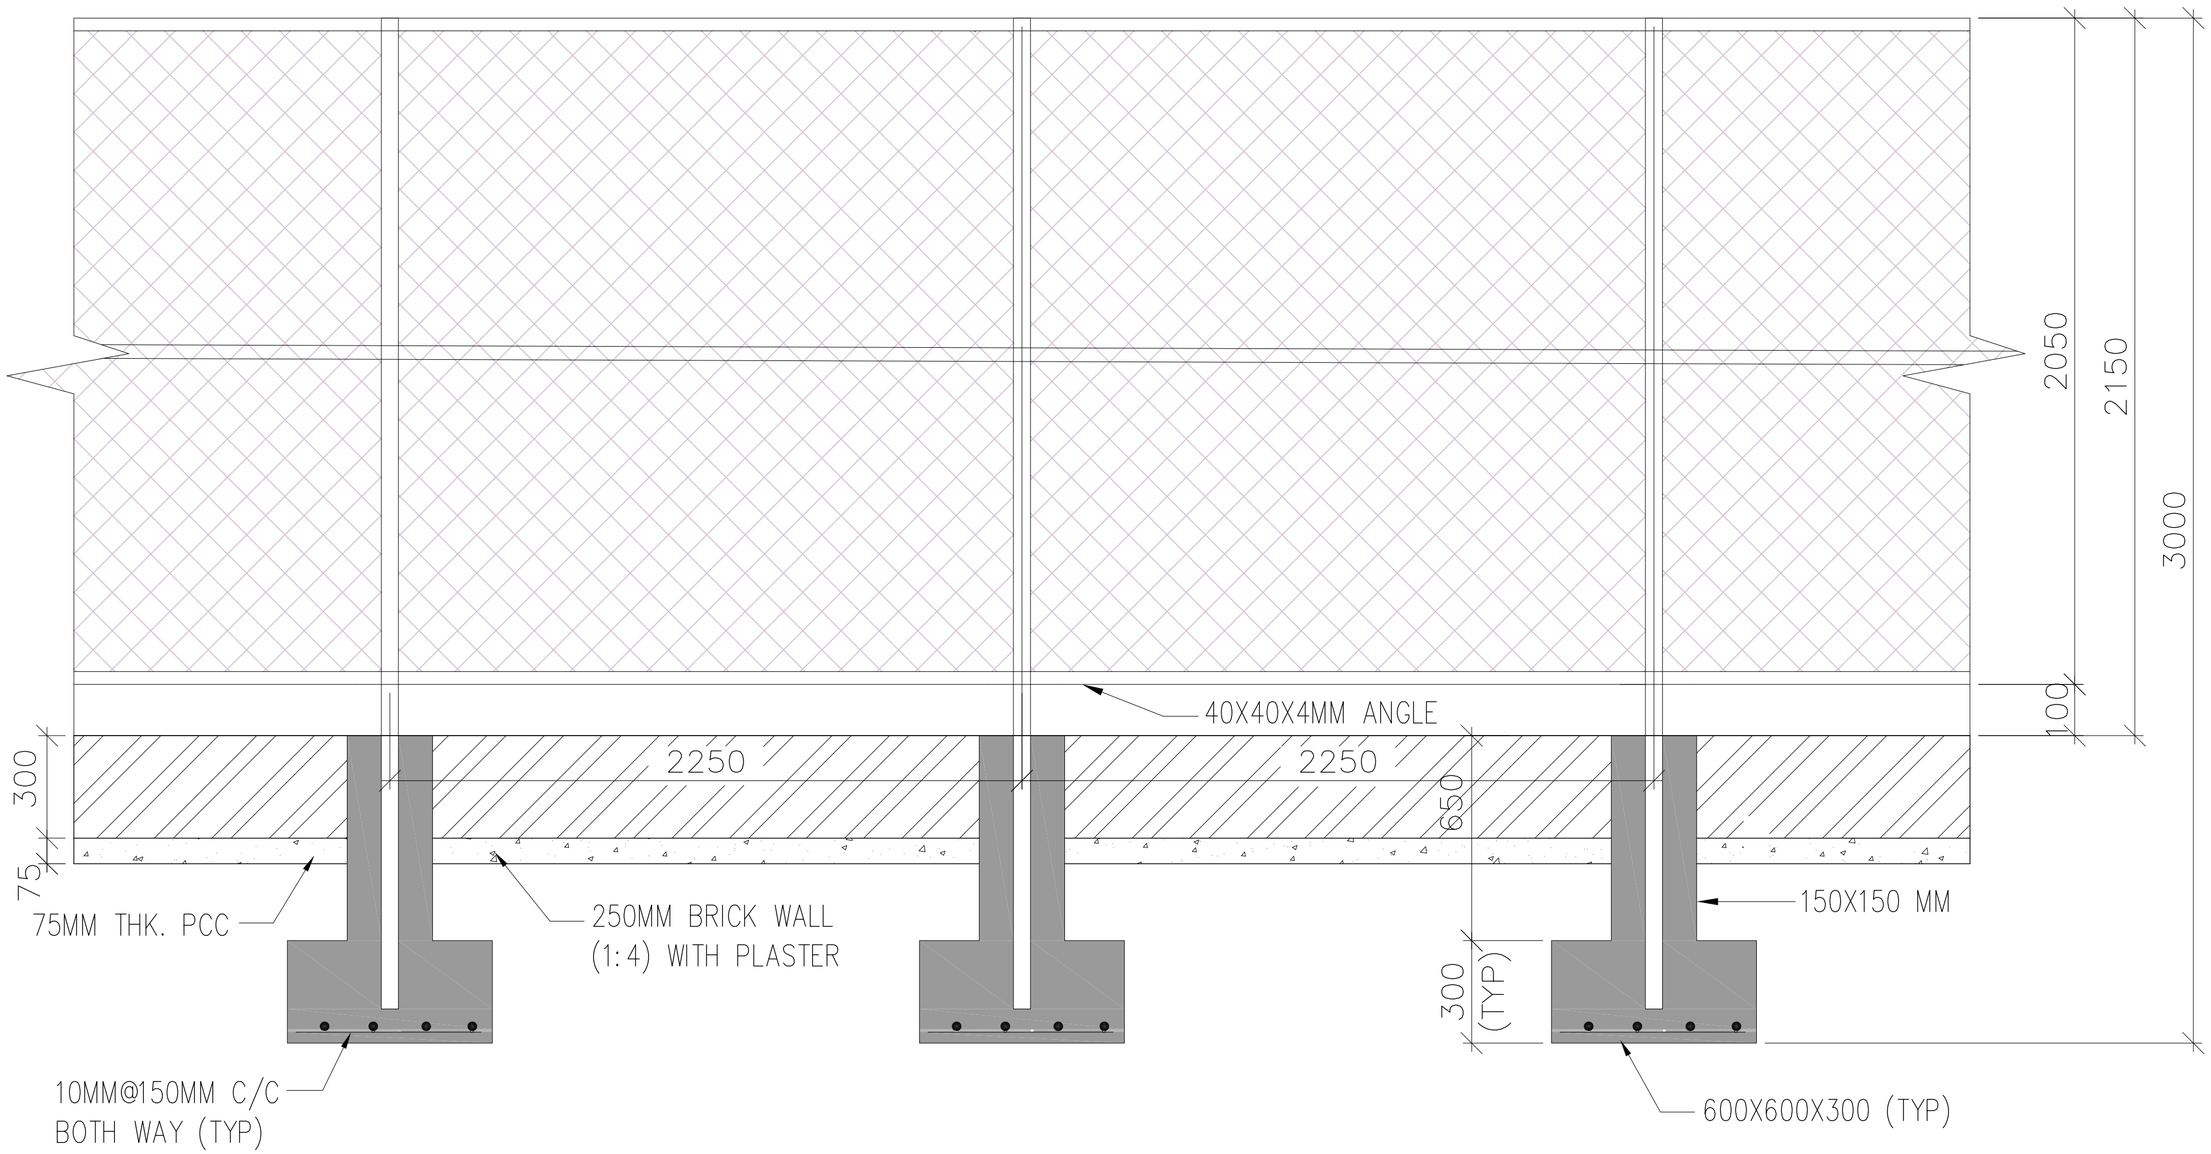

CHAIN LINK

COPY RIGHT AND CONFIDENTIAL
The information is the property of BHARAT HEAVY ELECTRICALS LIMITED
it must not be used directly or indirectly in a way prejudicial to the interest of the company.

REV	DESCRIPTION	DESN	DRN	CHD	APPD

CONSULTANT:

CLIENT:

PROJECT: STANDARDIZATION OF PROJECT INFRASTRUCTURE FACILITIES

CONTRACTOR
BHARAT HEAVY ELECTRICALS LTD
POWER SECTOR

TITLE: CHAIN LINK

SCALE

DRAWING NO.

RELEASED FOR: ☐ PRELIMINARY ☐ TENDER ☐ INFORMATION ☐ APPROVAL ☐ CONSTRUCTION

	NAME	DATE
DRN		
DESN		
CHD		
APPD		

SHEET OF REV.

PROJECTION

FORMAT SIZE A0