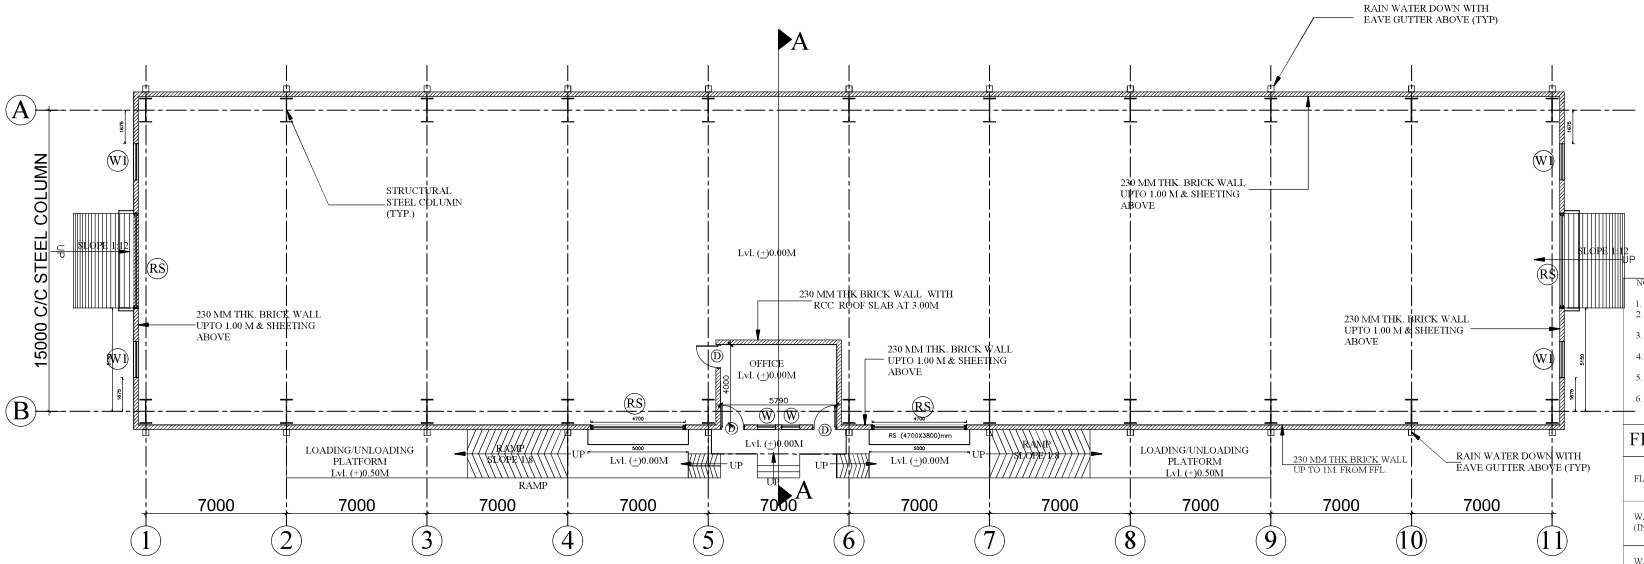

PLAN AT EL. (+)0.00M

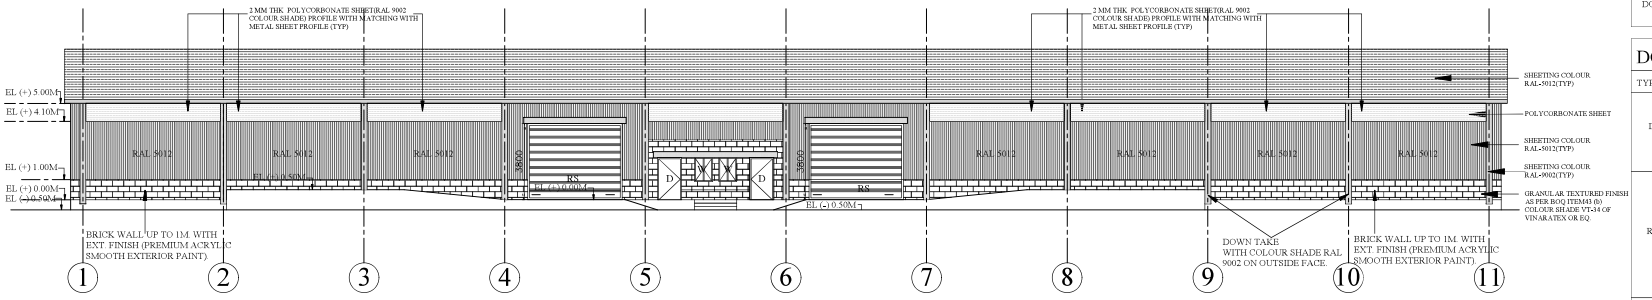

ELEVATION ALONG B

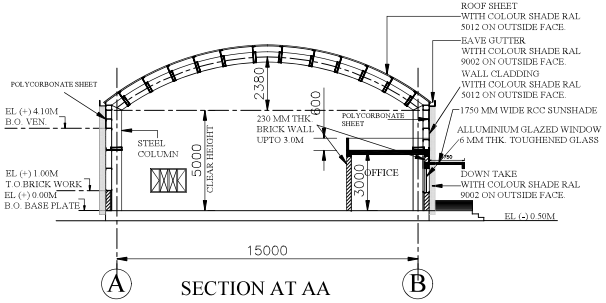

SECTION AT AA

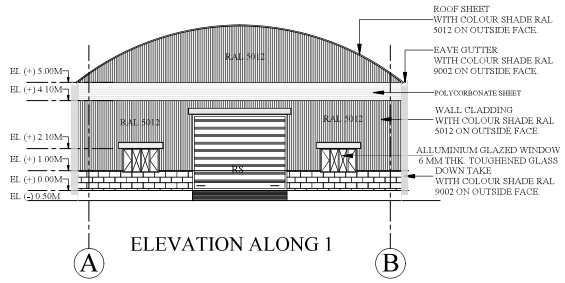

ELEVATION ALONG 1

NOTES:

1. ALL DIMENSIONS ARE IN MILLIMETERS AND ELEVATIONS ARE IN METERS.
2. DRAWING SHALL NOT BE SCALED. ONLY WRITTEN DIMENSIONS SHALL BE FOLLOWED.
3. FOR ALL FLOOR OPENINGS REF RELEVANT STRUCTURE, ELECT & MECH DRAWING.
4. 750 WIDE PLINTH PROTECT WITH SURFACE DRAIN SHALL BE PROVIDED ALL AROUND THE BUILDING.
5. WORK TO BE EXECUTED AS PER APPROVED FINAL WORKING DRAWING PREPARED BY CONTRACTOR BASED ON THIS DRAWING.
6. ANY DISCREPANCIES IN THE DRAWING SHALL BE BROUGHT TO THE NOTICE OF ENGINEER-IN-CHARGE BEFORE EXECUTING THE WORK.

FINISHING SCHEDULE

FLOORING	CEMENT CONCRETE FLOORING WITH METALIC HARDENER
WALL FINISH (INTERNAL)	ACRYLIC DISTEMPER ON BRICK WORK AS PER SPEC. WITHOUT POP PUNNING
WALL FINISH (EXTERNAL)	PREMIUM ACRYLIC SMOOTH EXTERIOR PAINT
DOOR/WINDOW	STEEL FAME DOOR/WINDOW PROVIDED

DOOR/WINDOW SCHEDULE

TYPE	SIZE (MM)	CILL Lvl	LINTEL Lvl	DESCRIPTION
D	1200X2100	0.00M	2.10M	1200, 2400
RS	4700 X 3800	0.00M	3.80M	3800, RS, 4700
W	900X1200	0.90M	2.10M	900, 1200
W1	1800X1200	0.90M	2.10M	EQ EQ EQ, 1200, 1800

FOR TENDER PURPOSE ONLY

REV.NO.	DESCRIPTION	DRAWN	DESIGN	CHKD.	M(L/O)	M(WS)	E	C	C&I	APPD	DATE
A	RELEASED FOR TENDER PURPOSE	TB	DK							CH	15.11.23

CLEARED BY

एन टी पी सी लिमिटेड
NTPC
N T P C Limited
(A GOVERNMENT OF INDIA ENTERPRISE)
ENGINEERING DIVISION

PROJECT: SINGRAULI SUPER THERMAL POWER PROJECT STAGE-III (2 X 800MW)

TITLE: CONSTRUCTION STORE (PRE-ENGINEERED BUILDING)

SIZE | SCALE | DRG. NO. 1150-001-POC-A-012 | REV. NO. A

CAD FILE NAME :

This document is the property of N T P C LTD. No part of this document will be reproduced by any means without the written permission.