DRAWING NO: 0-00-022-74978

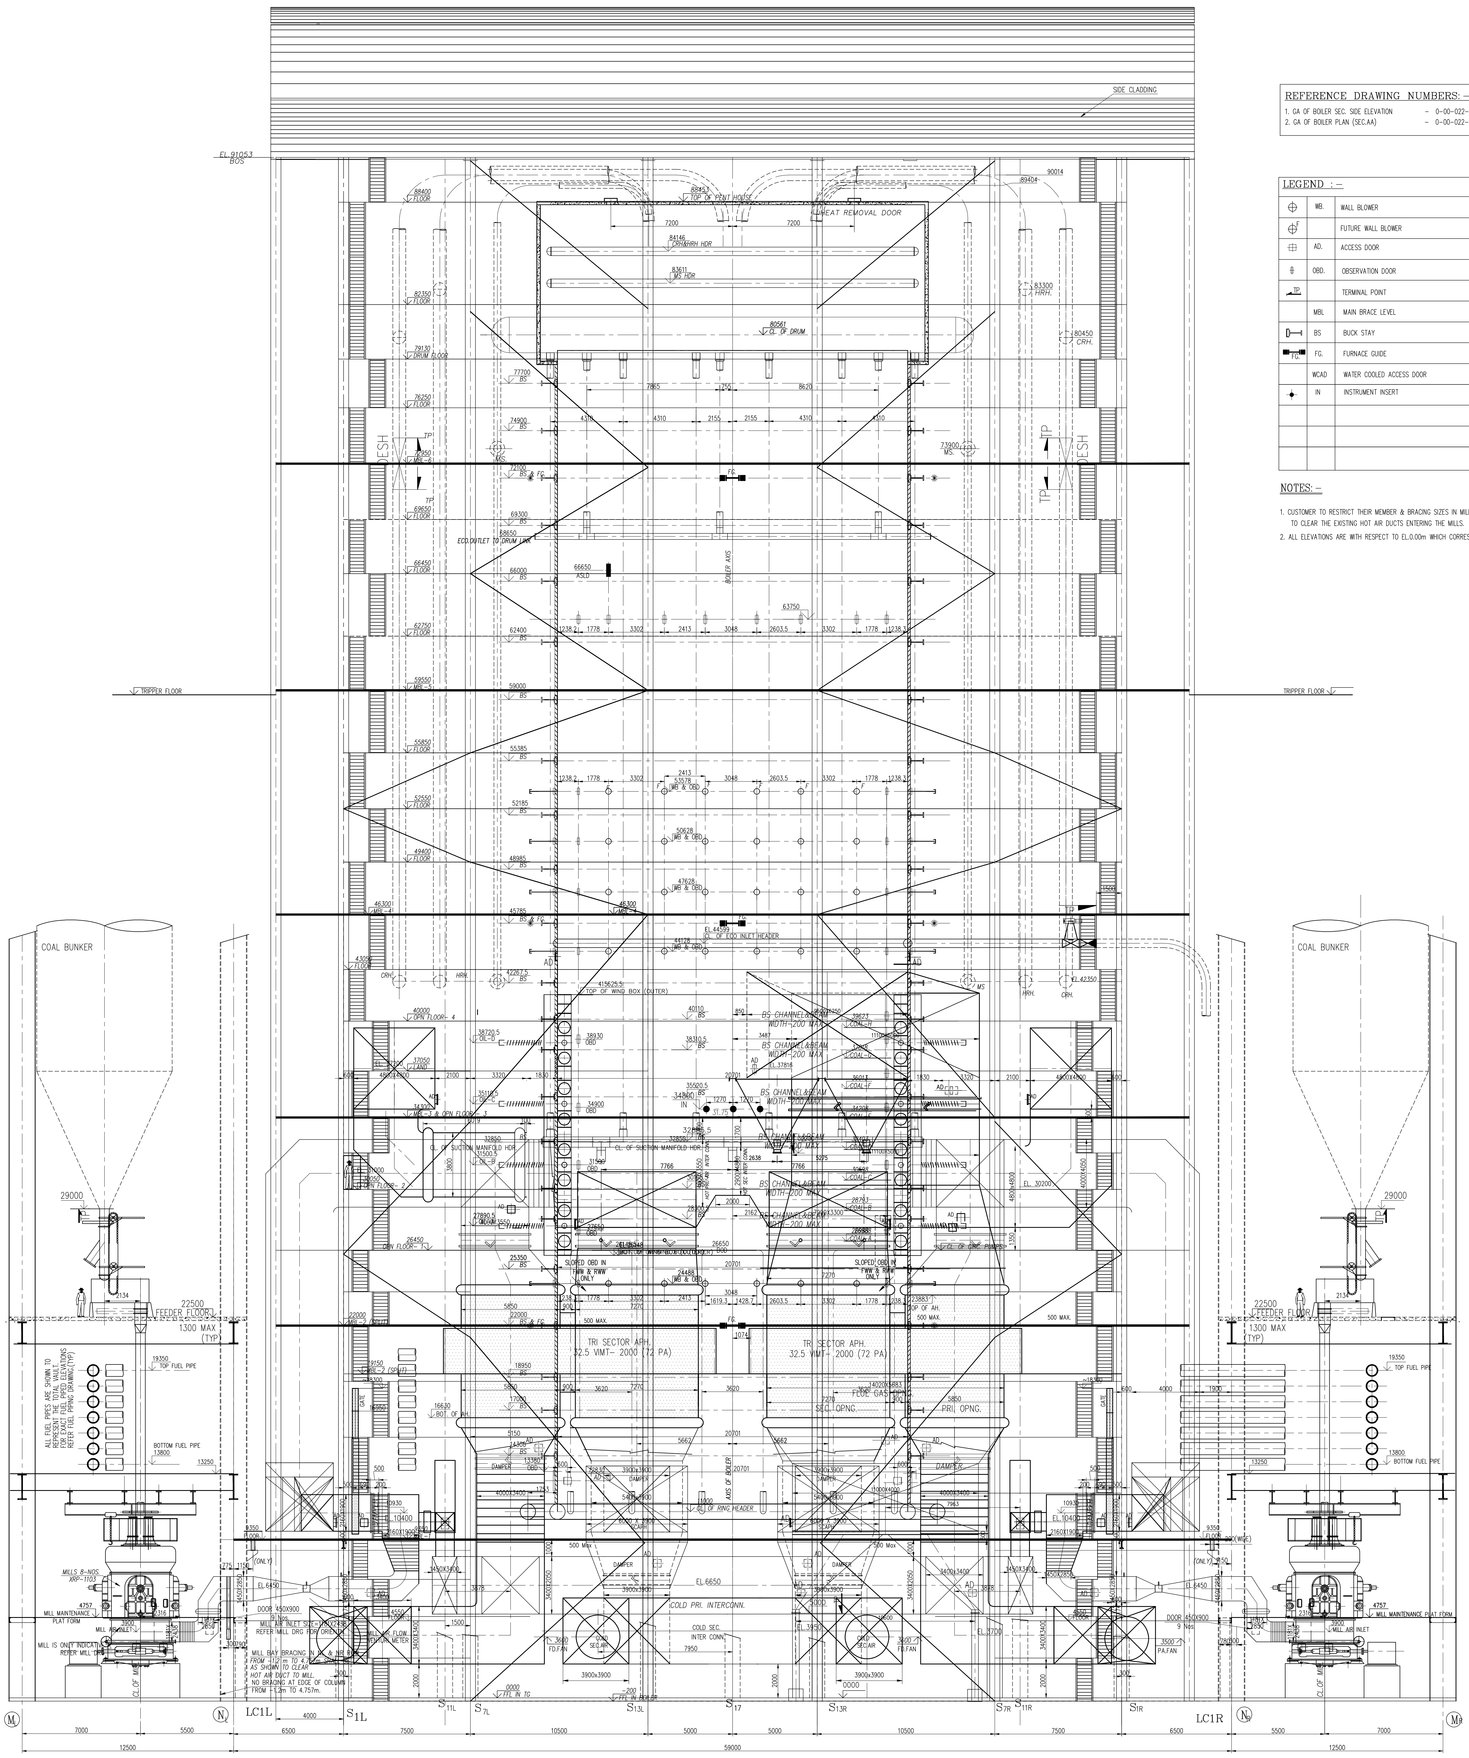

FRONT ELEVATION

REFERENCE DRAWING NUMBERS:-

1. GA OF BOILER SEC. SIDE ELEVATION - 0-00-022-74976
2. GA OF BOILER PLAN (SEC.AA) - 0-00-022-74977

LEGEND :-

	WB.	WALL BLOWER
		FUTURE WALL BLOWER
	AD.	ACCESS DOOR
	OBD.	OBSERVATION DOOR
		TERMINAL PONT
	MBL	MAIN BRACE LEVEL
	BS	BUCK STAY
	FG.	FURNACE GUIDE
	WCAD	WATER COOLED ACCESS DOOR
	IN	INSTRUMENT INSERT

NOTES:-

1. CUSTOMER TO RESTRICT THEIR MEMBER & BRACING SIZES IN MILL BAY AREA TO CLEAR THE EXISTING HOT AIR DUCTS ENTERING THE MILLS.
2. ALL ELEVATIONS ARE WITH RESPECT TO EL.0.00m WHICH CORRESPONDS TO RL.....M.

CUSTOMER NO. 1604, 1605, 1606, 1607

CUSTOMER: M/S JINDAL POWER LIMITED., RAIGARH

PROJECT: O.P. JINDAL SUPER THERMAL POWER PROJECT
4 X 600 MW BOILERS- UNIT NOS. 1,2,3 & 4
1950 T/HR; 178 KG/SQ.CM(G); 540°C/ 540°C

BHARAT HEAVY ELECTRICALS LIMITED.,
BOILER PLANT UNIT; TIRUCHIRAPALLI-INDIA-620 014
EQUIPMENT : STEAM GENERATOR

355-029

	NAME	SIGNATURE	DATE
DRAWN	T.Selvaraju	Sd...	15-07-2009
DESIGN	S.Srinivas	Sd...	15-07-2009
APPROVED	G.Veeramani	Sd...	15-07-2009

TITLE: GENERAL ARRANGEMENT OF BOILER FRONT ELEVATION

ALL DIMENSIONS IN MILLIMETRE

PROJECTION

SCALE 1 : 125

DRG.NO. 0-00-022-74978 REV. 01

REV.	DATE	ALTERED	S.Srinivasan
01	24-07-2009	CHD. & APPD.	G.Veeramani

1. MILL BAY WIDTH IS CORRECTED FROM 13200 TO 12500
2. SIZE OF HOT AIR DUCT TO MILLS UPDATED IN LINE WITH HOT AIR DUCTING DRG.

CAUTION: THE INFORMATION ON THIS DOCUMENT IS THE PROPERTY OF BHARAT HEAVY ELECTRICALS LIMITED. IT MUST NOT BE USED DIRECTLY OR INDIRECTLY IN ANY WAY DETRIMENTAL TO THE INTEREST OF THE COMPANY.