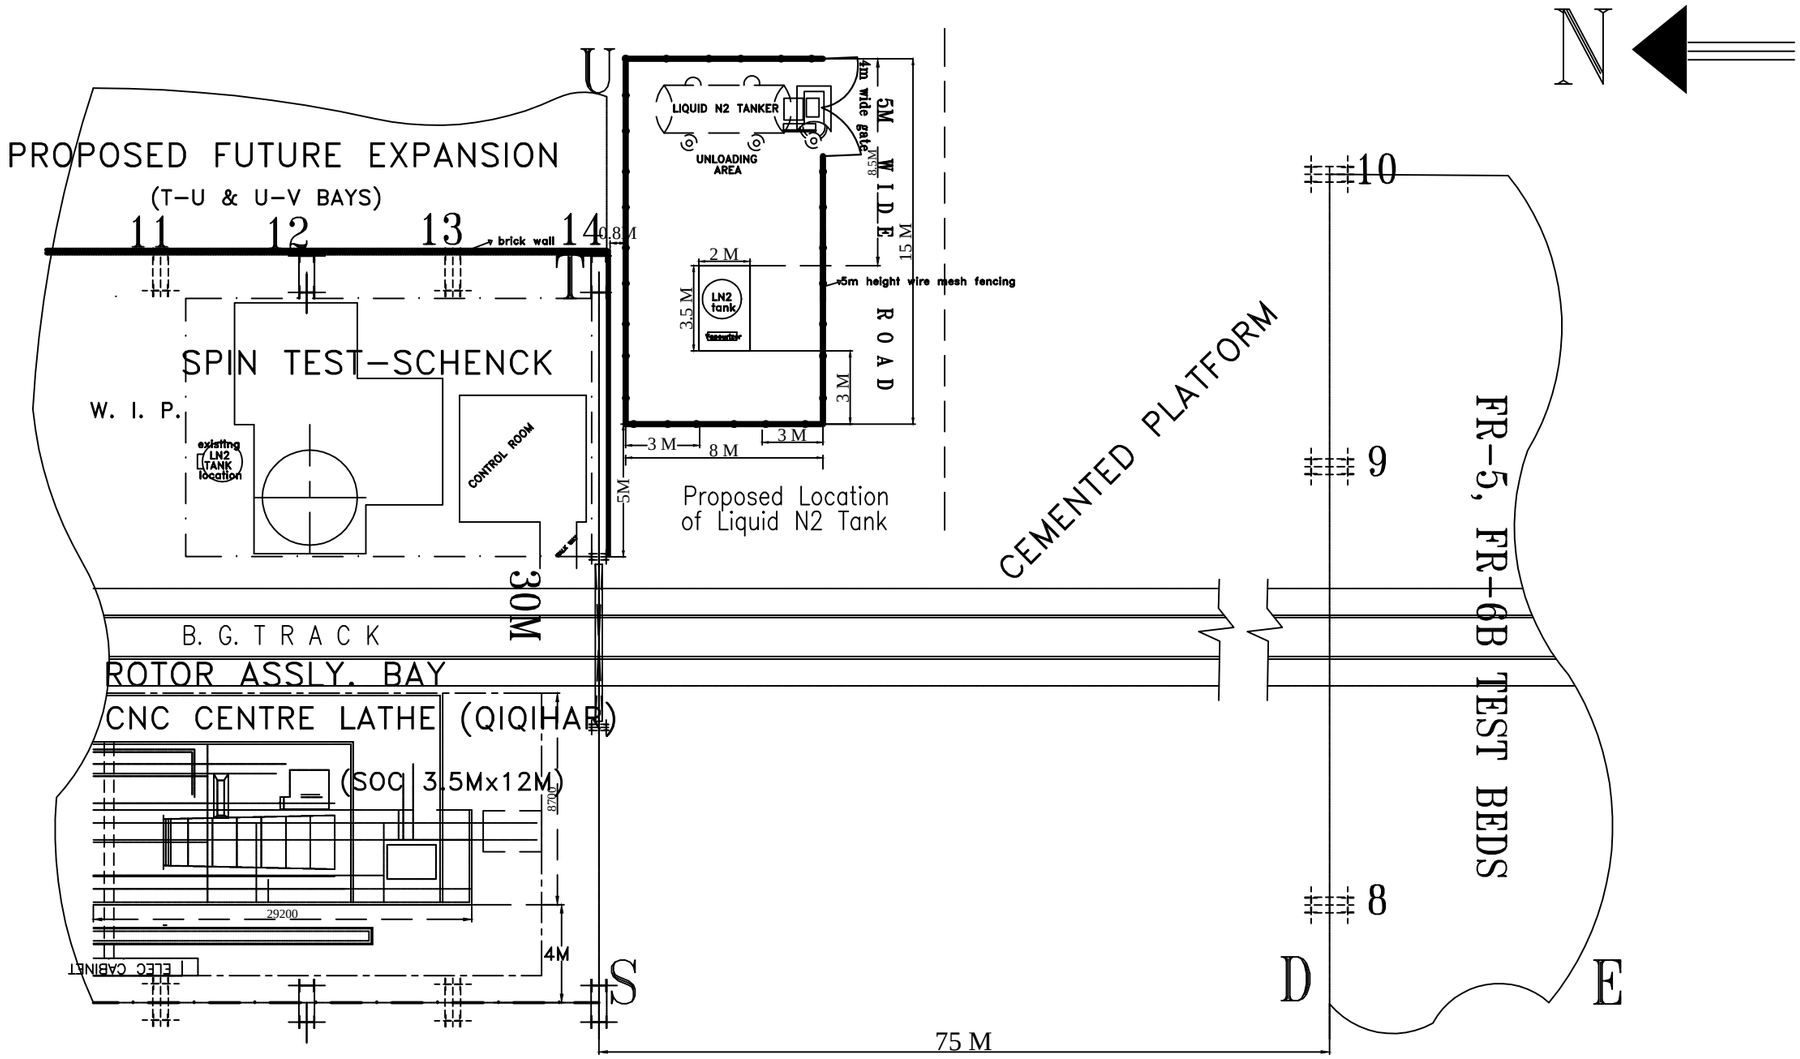

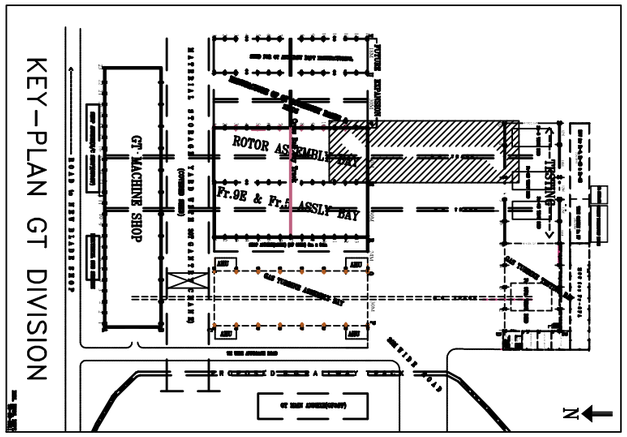

NOTE:

THIS IS TENTATIVE LAYOUT

ACTUAL LAYOUT WILL BE MADE BY SUPPLIER AS PER SMPV 1981 RULES

INDUSTRIAL ENGG DEPARTMENT HYDERABAD	
PREPARED BY M.KUMAR	PROPOSED LOCATION LAYOUT OF SPIN TEST LIQUID NITROGEN(N2) TANK GAS TURBINES DIVISION
CHECKED BY CH.V.PRASAD	
DATE 27–09–2012	
SCALE 1:100	DRAWING NO..:.. IE/12/212/0659