PROPOSED LAYOUT OF 250MW TEST BED IN SUPER BAY (Phase 2)

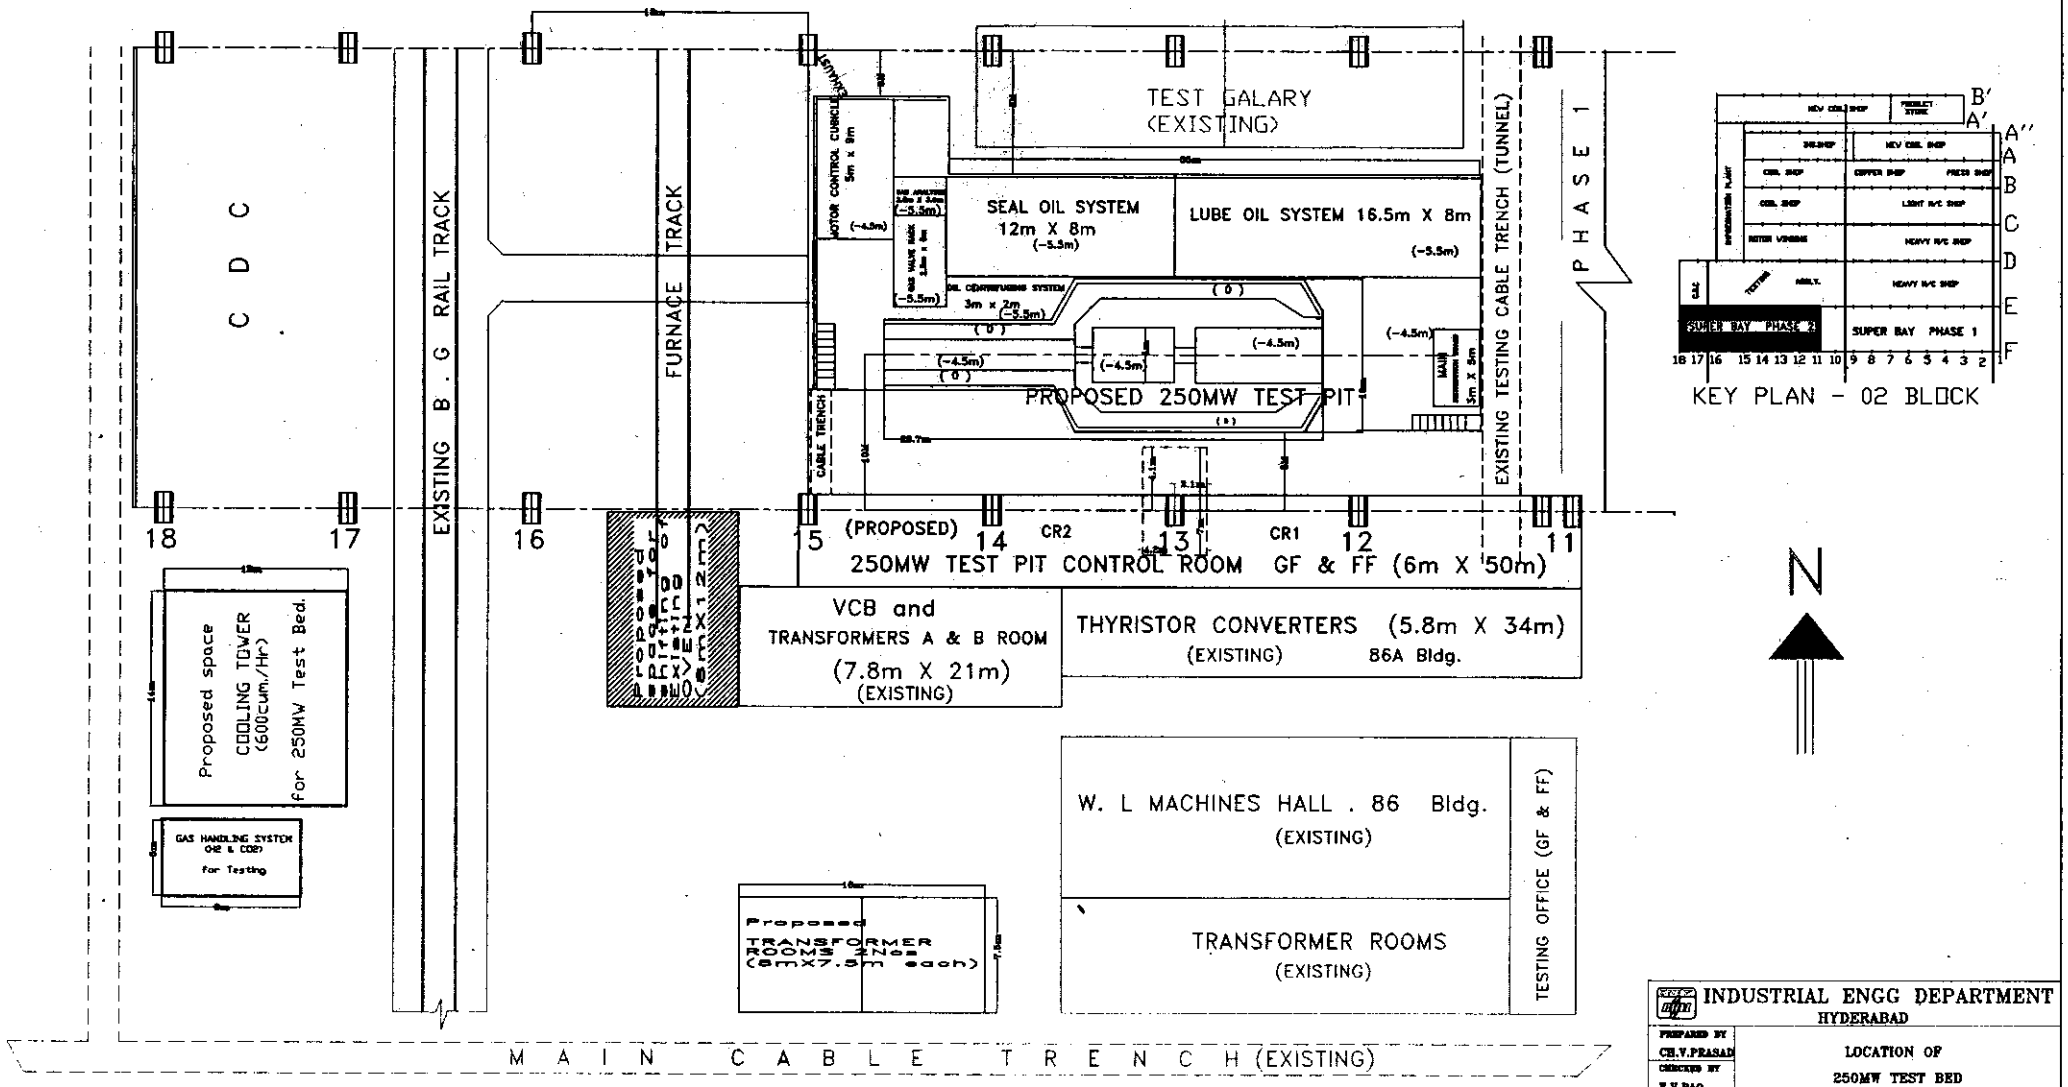

INDUSTRIAL ENGG DEPARTMENT
HYDERABAD

PREPARED BY CH.V.PRASAD	LOCATION OF 250MW TEST BED SUPER BAY (EF) - PHASE 2
CHECKED BY E.V.RAO	
DATE 08-05-2005	
SCALE 1:100	DRAWING NO..:.. IE/05/015

13/5/05 D8.1487/IE

13/5/05 DGM/Testing