FIRST ANGLE PROJECTION

(ALL DIMENSIONS ARE IN mm)

ESP-001-11A

SH. 02 OF 04 DRG. NO. PY-LE-1-M255-2006-01

NORTH

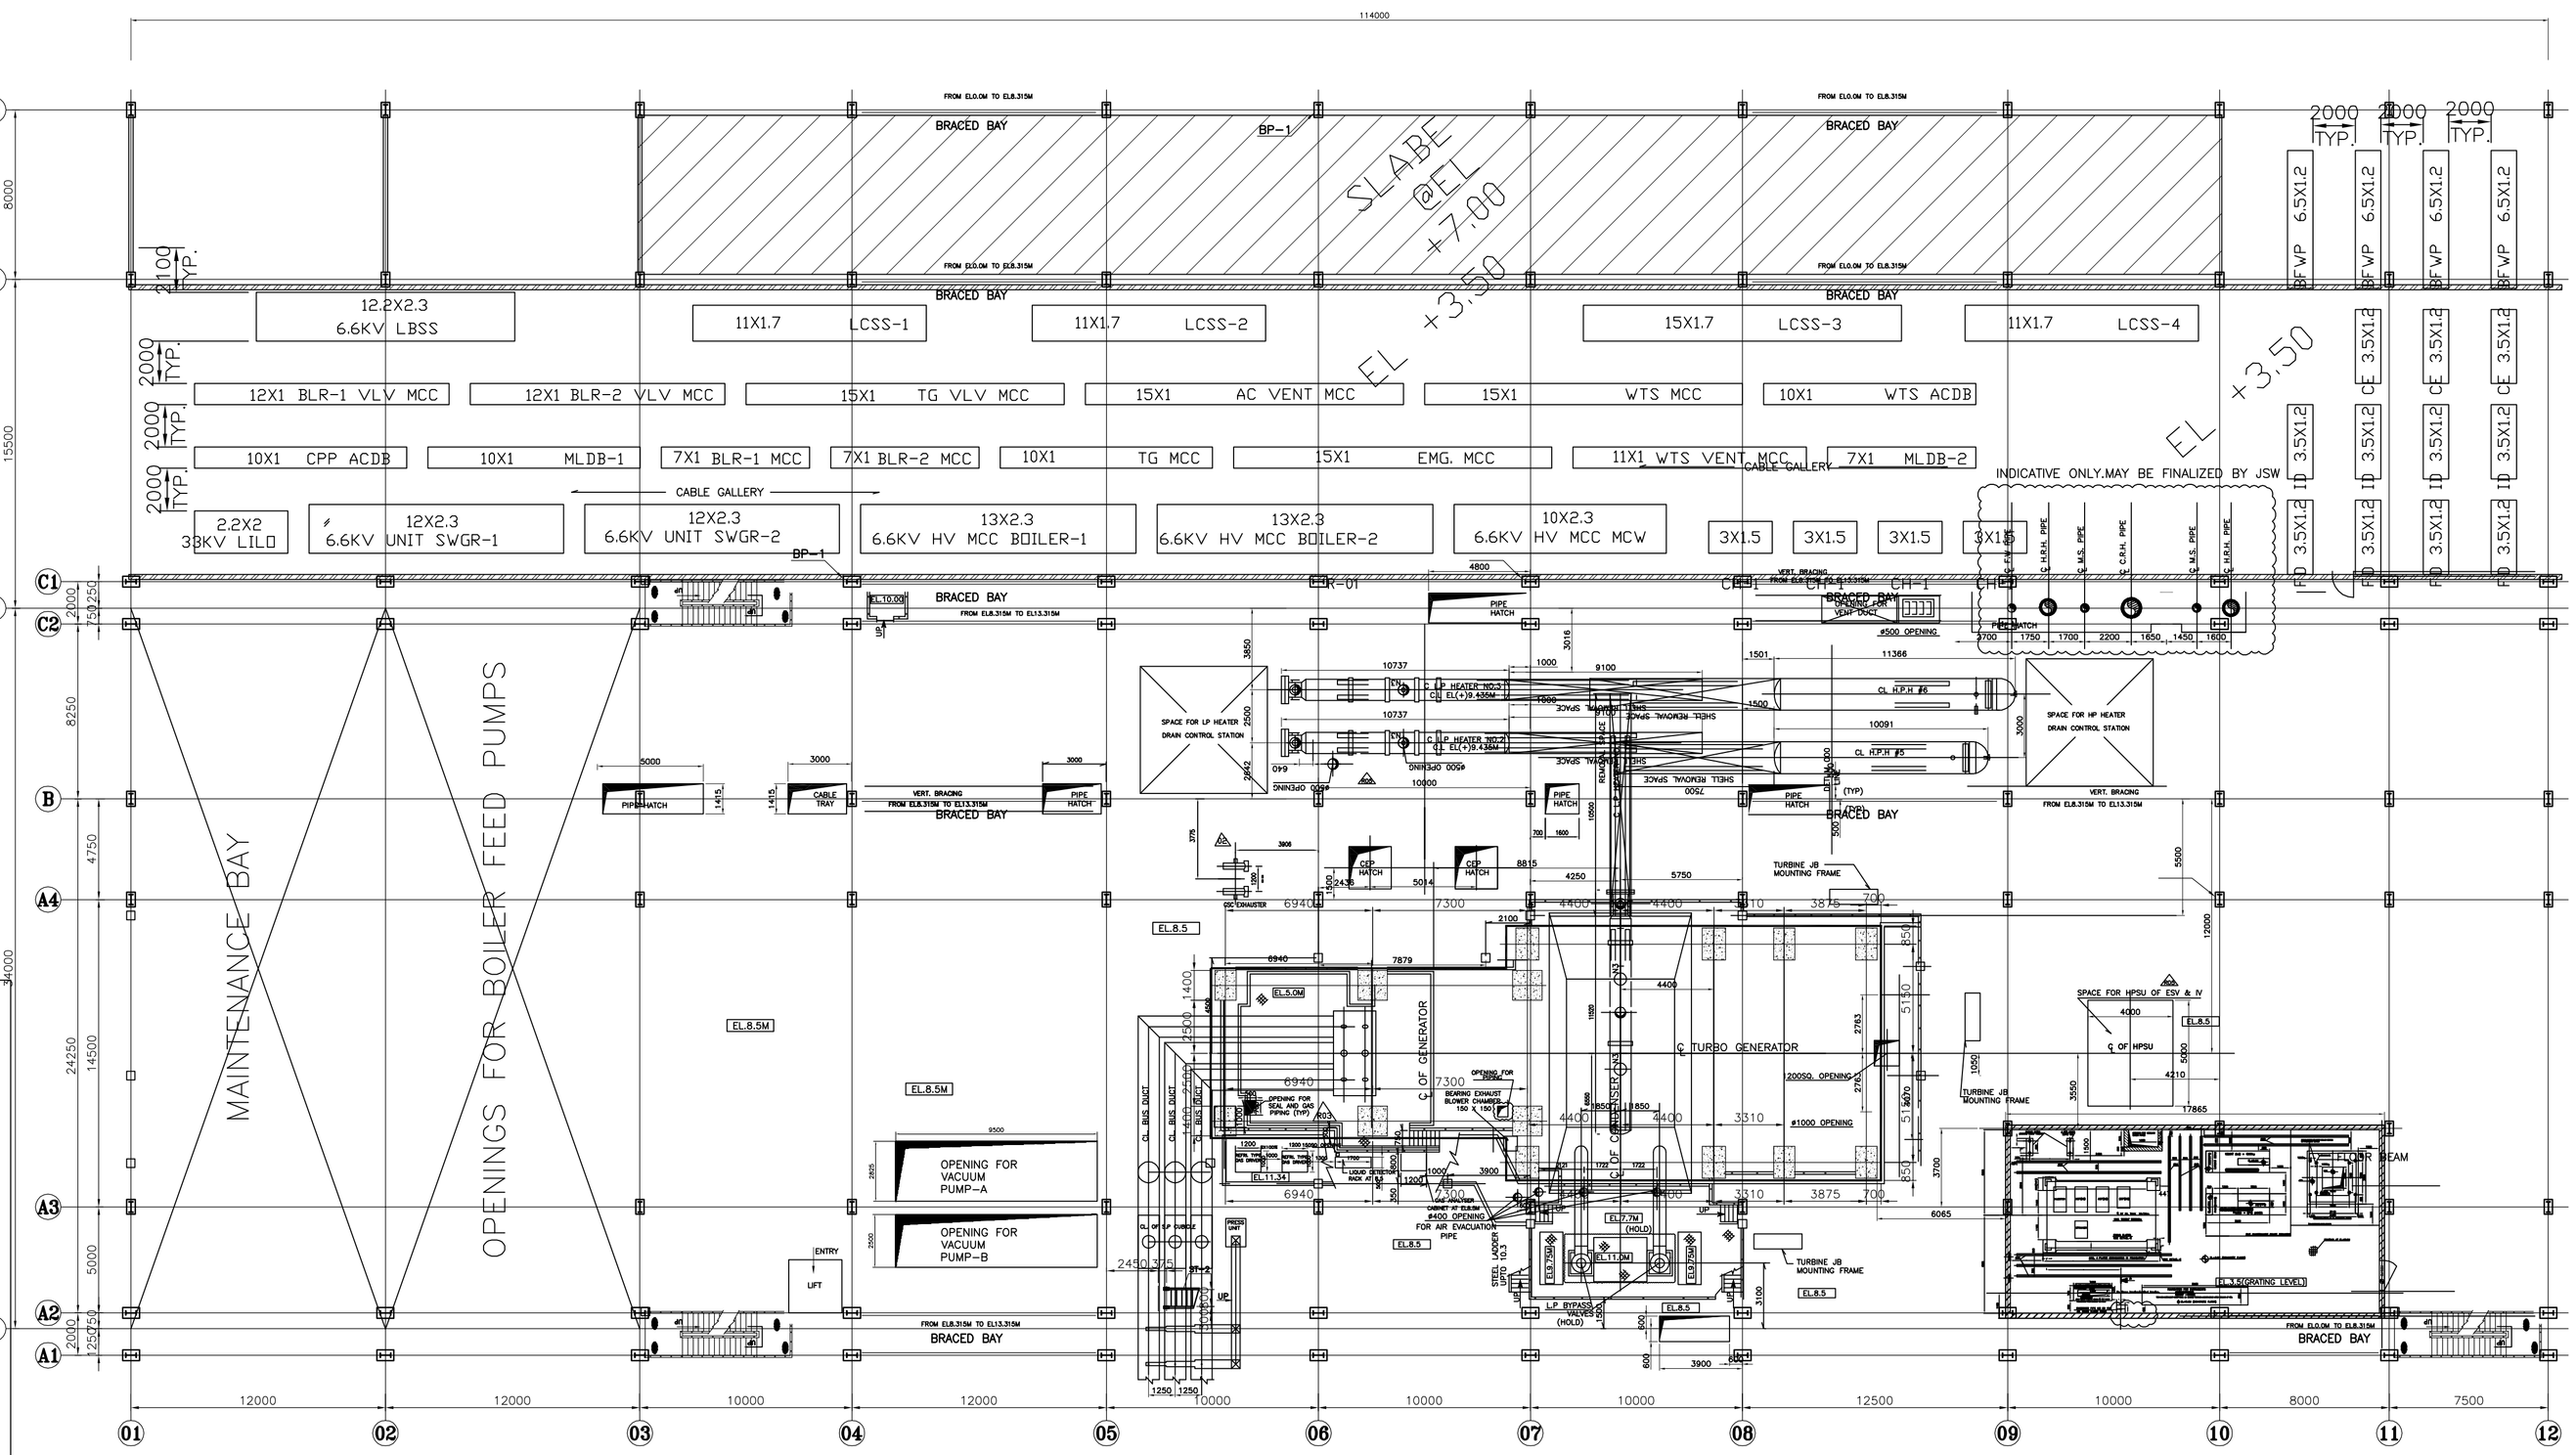

PLAN AT EL 8.5M

NOTES

1. ALL DIMENSIONS ARE IN mm AND ELEVATIONS IN METERS UNLESS STATED OTHER WISE
2. ALL ELEVATIONS MARKED ARE W.R.T. FINISHED FLOOR ELEVATION +0.0M
3. EQUIPMENT & FACILITIES SHOWN FOR PACKAGES OTHER THAN TG PACKAGE ARE INDICATIVE ONLY AND DETAILS WILL BE SHOWN IN SEPARATE DRAWINGS BY THE RESPECTIVE AGENCY.
4. DIMENSIONS & LOCATION OF EQUIPMENTS SHOWN ARE PRELIMINARY AND SHALL BE FIRMED-UP AS & WHEN EQUPT. GAs ARE RECEIVED.

EQUIPMENT LIST AT EL+8.5M FLOOR

S.NO	EQUIPMENT	QTY	REF DRAWING	STATUS
1	LP HEATER	3	11620040078 11620040079 11620040080	FINAL
2	HP HEATER	2	11750040198, 11750040199	FINAL
3	HPSU	1	-	PRELIMINARY

THE INFORMATION ON THIS DOCUMENT IS THE PROPERTY OF BHARAT HEAVY ELECTRICALS LIMITED. IT MUST NOT BE USED DIRECTLY OR INDIRECTLY IN ANY WAY DETRIMENTAL TO THE INTEREST OF THE COMPANY

GENERAL DIMENSIONAL LIMITS,FITS & TOLERANCES AS PER HY0230261

COMPUTER FILE NAME | REF. DRG. NO. | SIGN. AND DATE | INVENTORY NO

ALTERED	REV.	DATE	ALTERED	REV.	DATE	ALTERED	REV.	DATE	ALTERED	REV.	DATE	ALTERED	REV.	DATE	ALTERED IMRAN	REV.	DATE	ALTERED IMRAN	REV.	DATE	ALTERED IMRAN	REV.	DATE	ALTERED IMRAN
CHD/APPD			CHD/APPD			CHD/APPD			CHD/APPD			CHD/APPD	04	12.09.2025	CHD/APPD UDAY V	03	01.07.2025	CHD/APPD UDAY V	02	13.06.2025	CHD/APPD UDAY V	01	06.06.2025	CHD/APPD UDAY V
	ZONE			ZONE			ZONE			ZONE			ZONE		GENERALLY REVISED	ZONE		REVISED AS PER CUSTOMER'S COMMENTS	ZONE		REVISED AS PER CUSTOMER'S COMMENTS	ZONE		REVISED AS PER CUSTOMER'S COMMENTS

JSW Steel Limited, Dolvi Works

GEETAPURAM, DOLVI, TAL. PEN, DIST. RAIGAD, MAHARASHTRA.

PHASE III EXPANSION PROJECTS -CPP-4

BHARAT HEAVY ELECTRICALS LTD. HYDERABAD

MECON LIMITED

SCALE	1:200	DATE	PLANT	CPP-4 250 MW
DSGND. BY	IMRAN AHMAD	30-04-2025	UNIT	GENERATOR, TURBINE AND ITS AXILLARIES
DRAWN BY	IMRAN AHMAD	30-04-2025	SUB UNIT	
CHKD. BY	PARAMESH G	30-04-2025	ASSEMBLY	
APPVD. BY	SRIKANTH G	30-04-2025	TITLE :	STG HALL EQUIPMENT LAYOUT
		SHT. SIZE A1		
JOB No.			JSW DRG. No.	CPP-4/TG/MEC/BE/139 — SHEET 3 OF 5 — REV. 0
			BHEL DRG. No.	PY-LE-1-M255-2006-01 — SHEET 3 OF 5 — REV. 05

ESP-001-11A