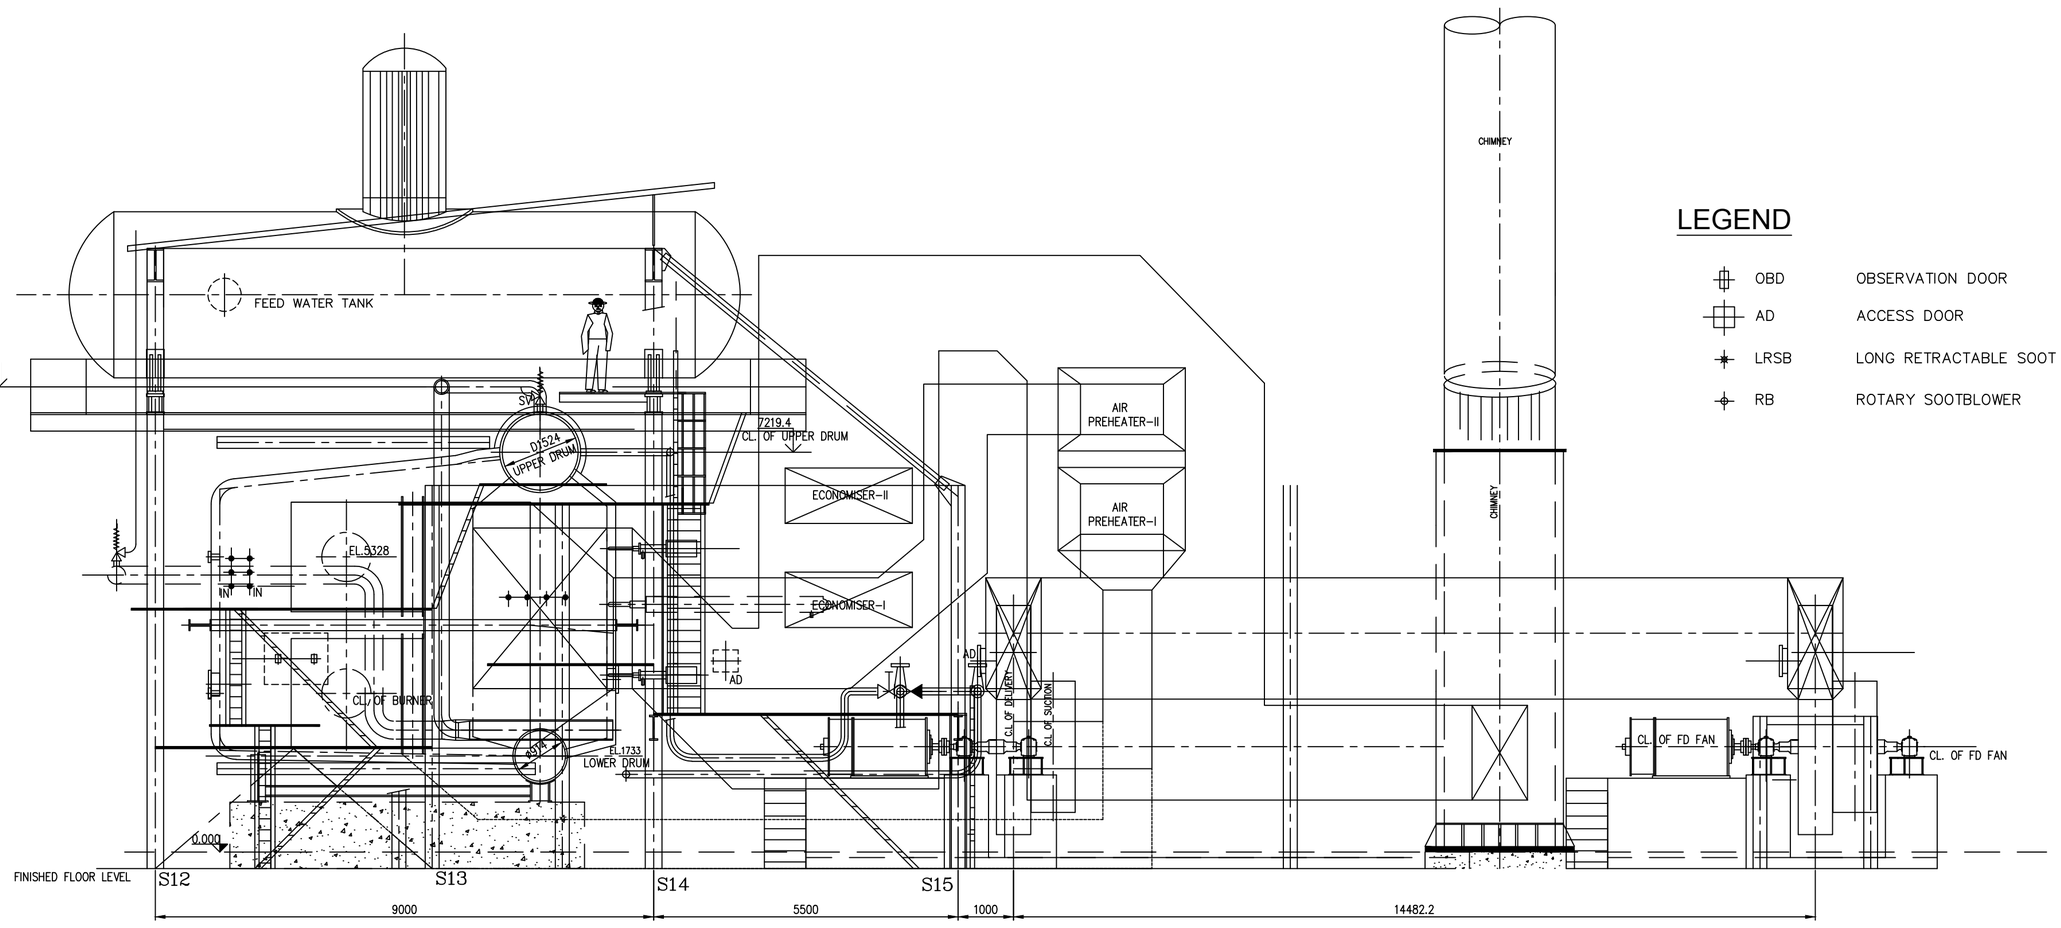

SIDE ELEVATION

LEGEND

OBD	OBSERVATION DOOR
AD	ACCESS DOOR
LRSB	LONG RETRACTABLE SOOT BLOWER
RB	ROTARY SOOTBLOWER

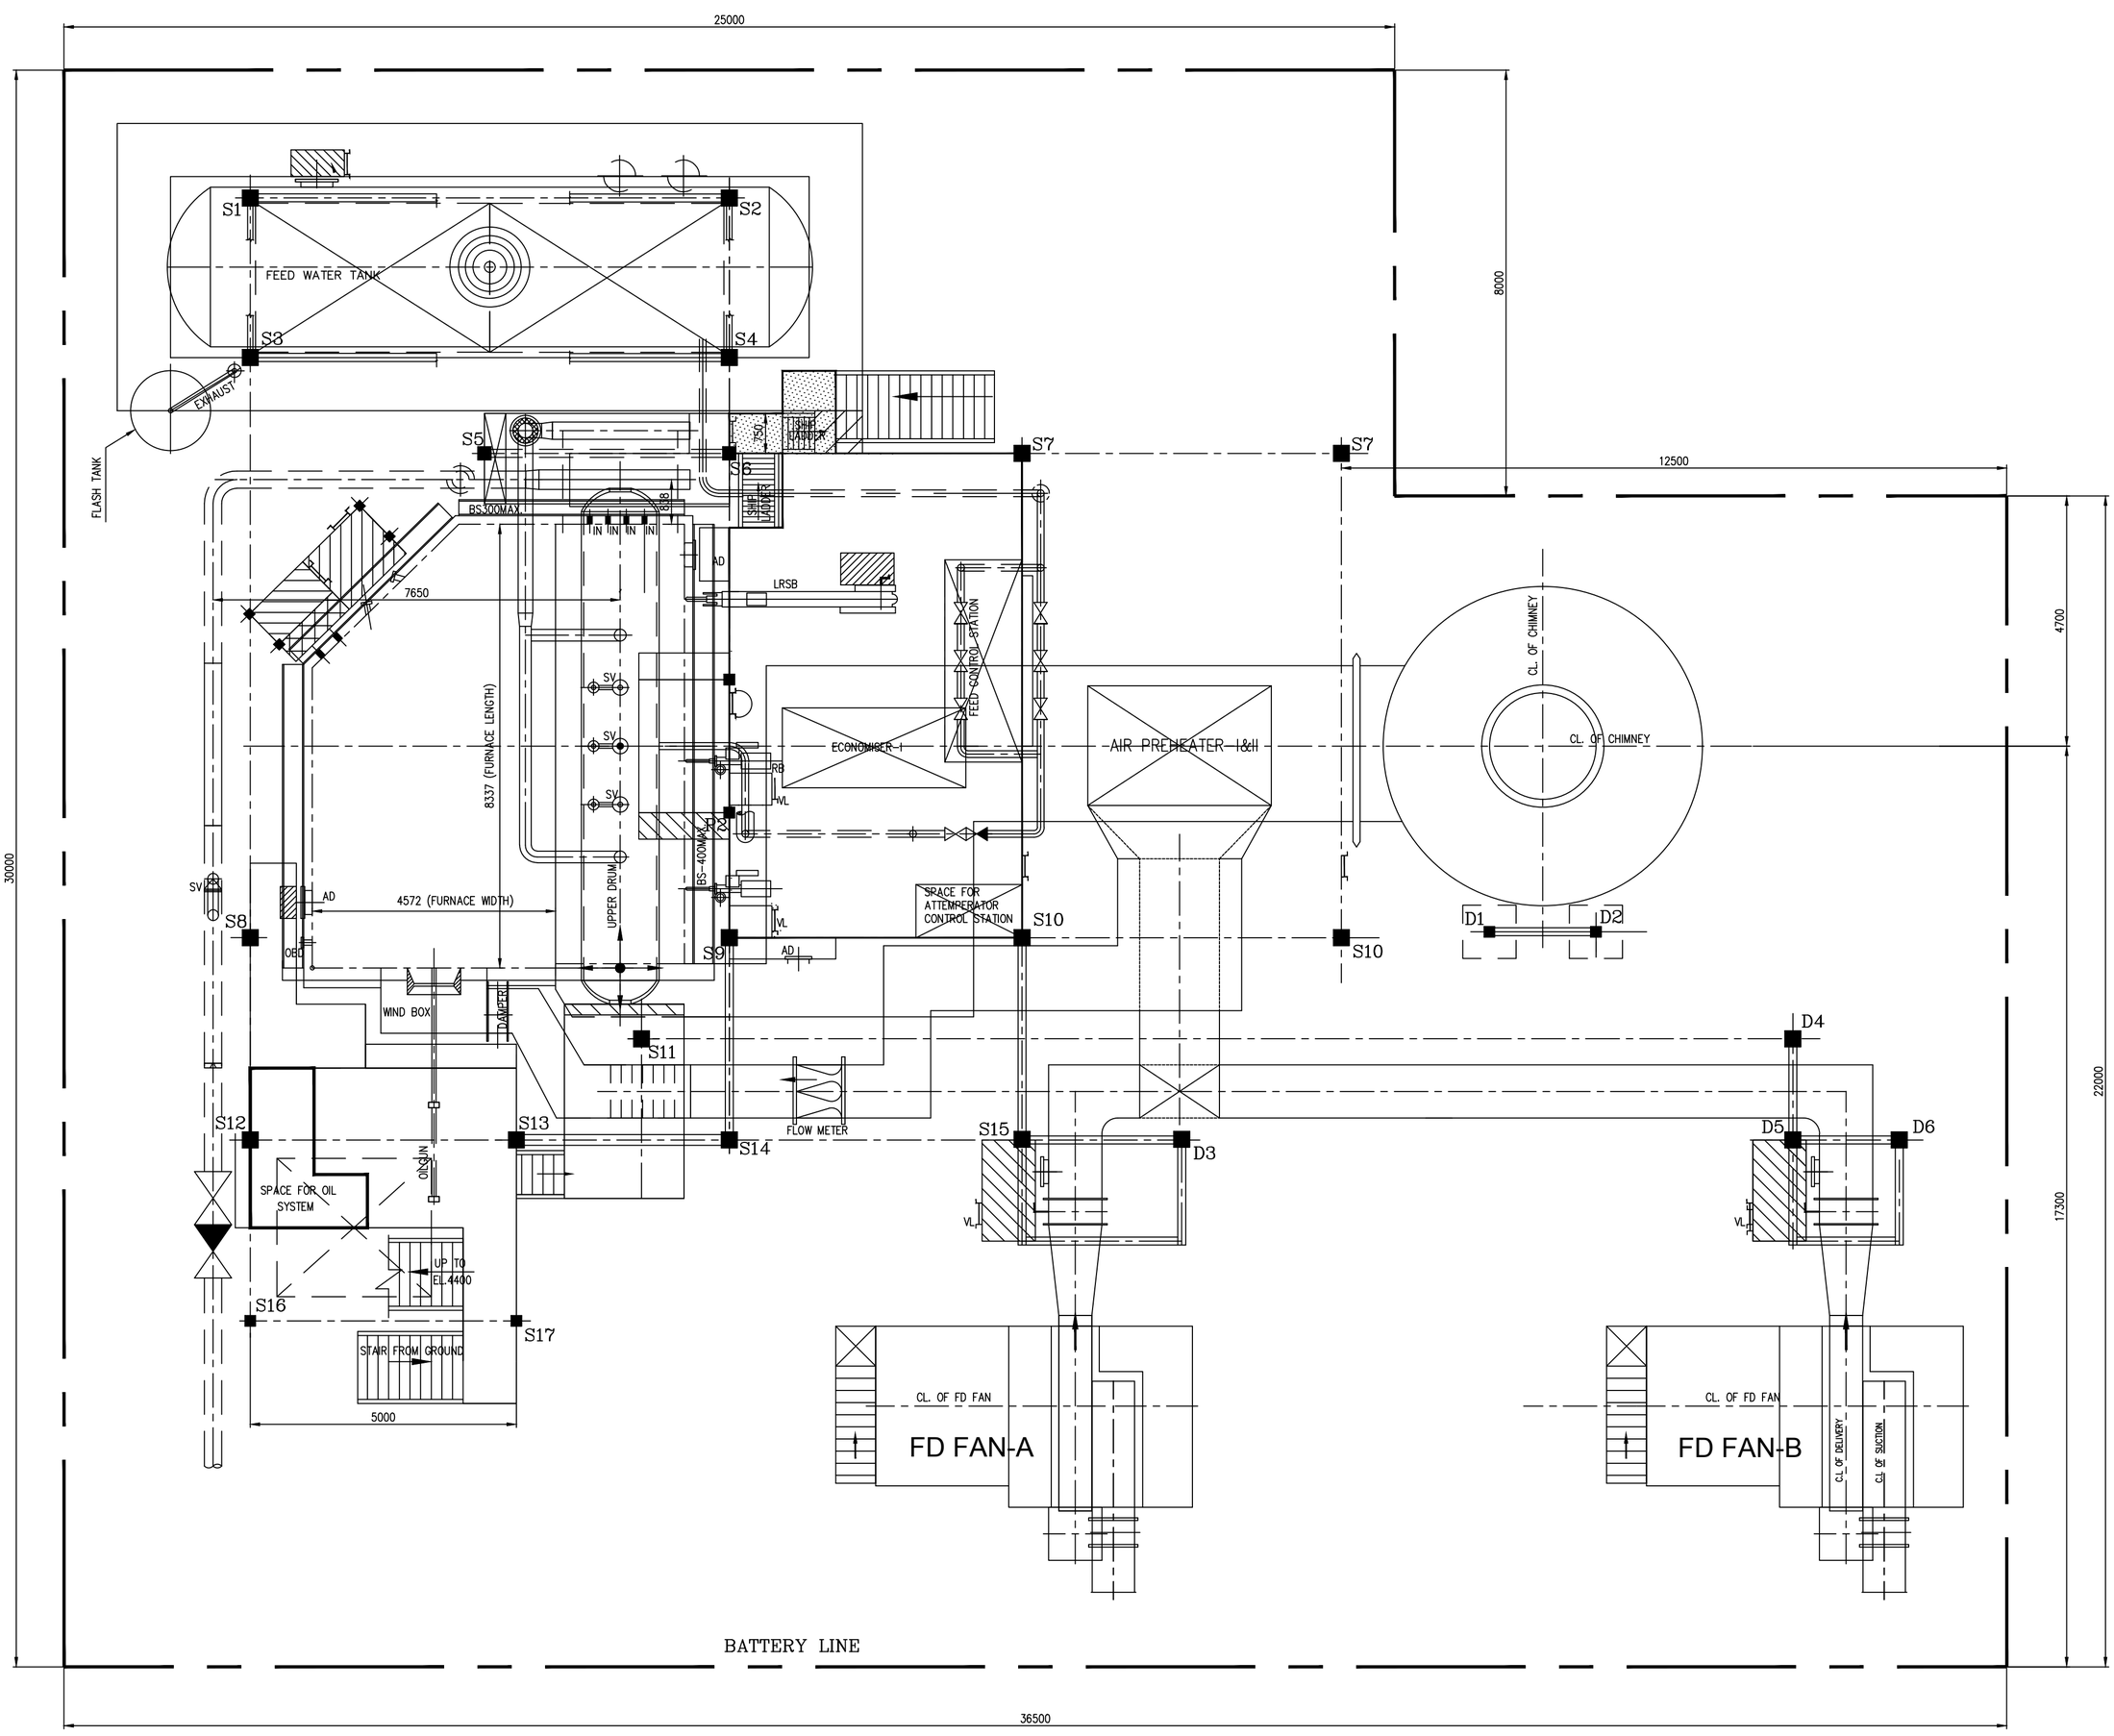

PLAN

PROPOSAL PURPOSE

NLCIL/Talabira (3x800 MW) TPS

Auxiliary Boiler

75 TPH, 19 ata, 290 °C

THIS DRAWING IS FOR ILLUSTRATIVE PURPOSES, AND NOT FOR CONSTRUCTION

BHARAT HEAVY ELECTRICALS LIMITED

NEW DELHI INDIA

FIRST ANGLE	SCALE		NAME	SIGN.	DATE
		DRAWN	VA	–sd–	Jan. 2021
		CHECKED	AMN	–sd–	Jan. 2021
ALL DIMENSIONS ARE IN mm		APPROVED	AMN	–sd–	Jan. 2021

CAUTION

THIS DRAWING IS THE PROPERTY OF BHARAT HEAVY ELECTRICALS LTD. AND IS NOT TO BE REPRODUCED OR USED TO FURNISH ANY INFORMATION FOR MAKING OF DRAWINGS OR APPARATUS EXCEPT WHERE PROVIDED FOR BY AGREEMENT WITH SAID COMPANY

TITLE: AUXILIARY BOILER – GENERAL ARRANGEMENT OF BOILER AND ITS AUXILIARIES. SECTIONAL SIDE ELEVATION & PLAN

DRAWING No. B–1–BP–000–00019

REV. 00

Size A1