This document is the property of NTPC Limited
No part of this document will be reproduced by any means without the written permission.

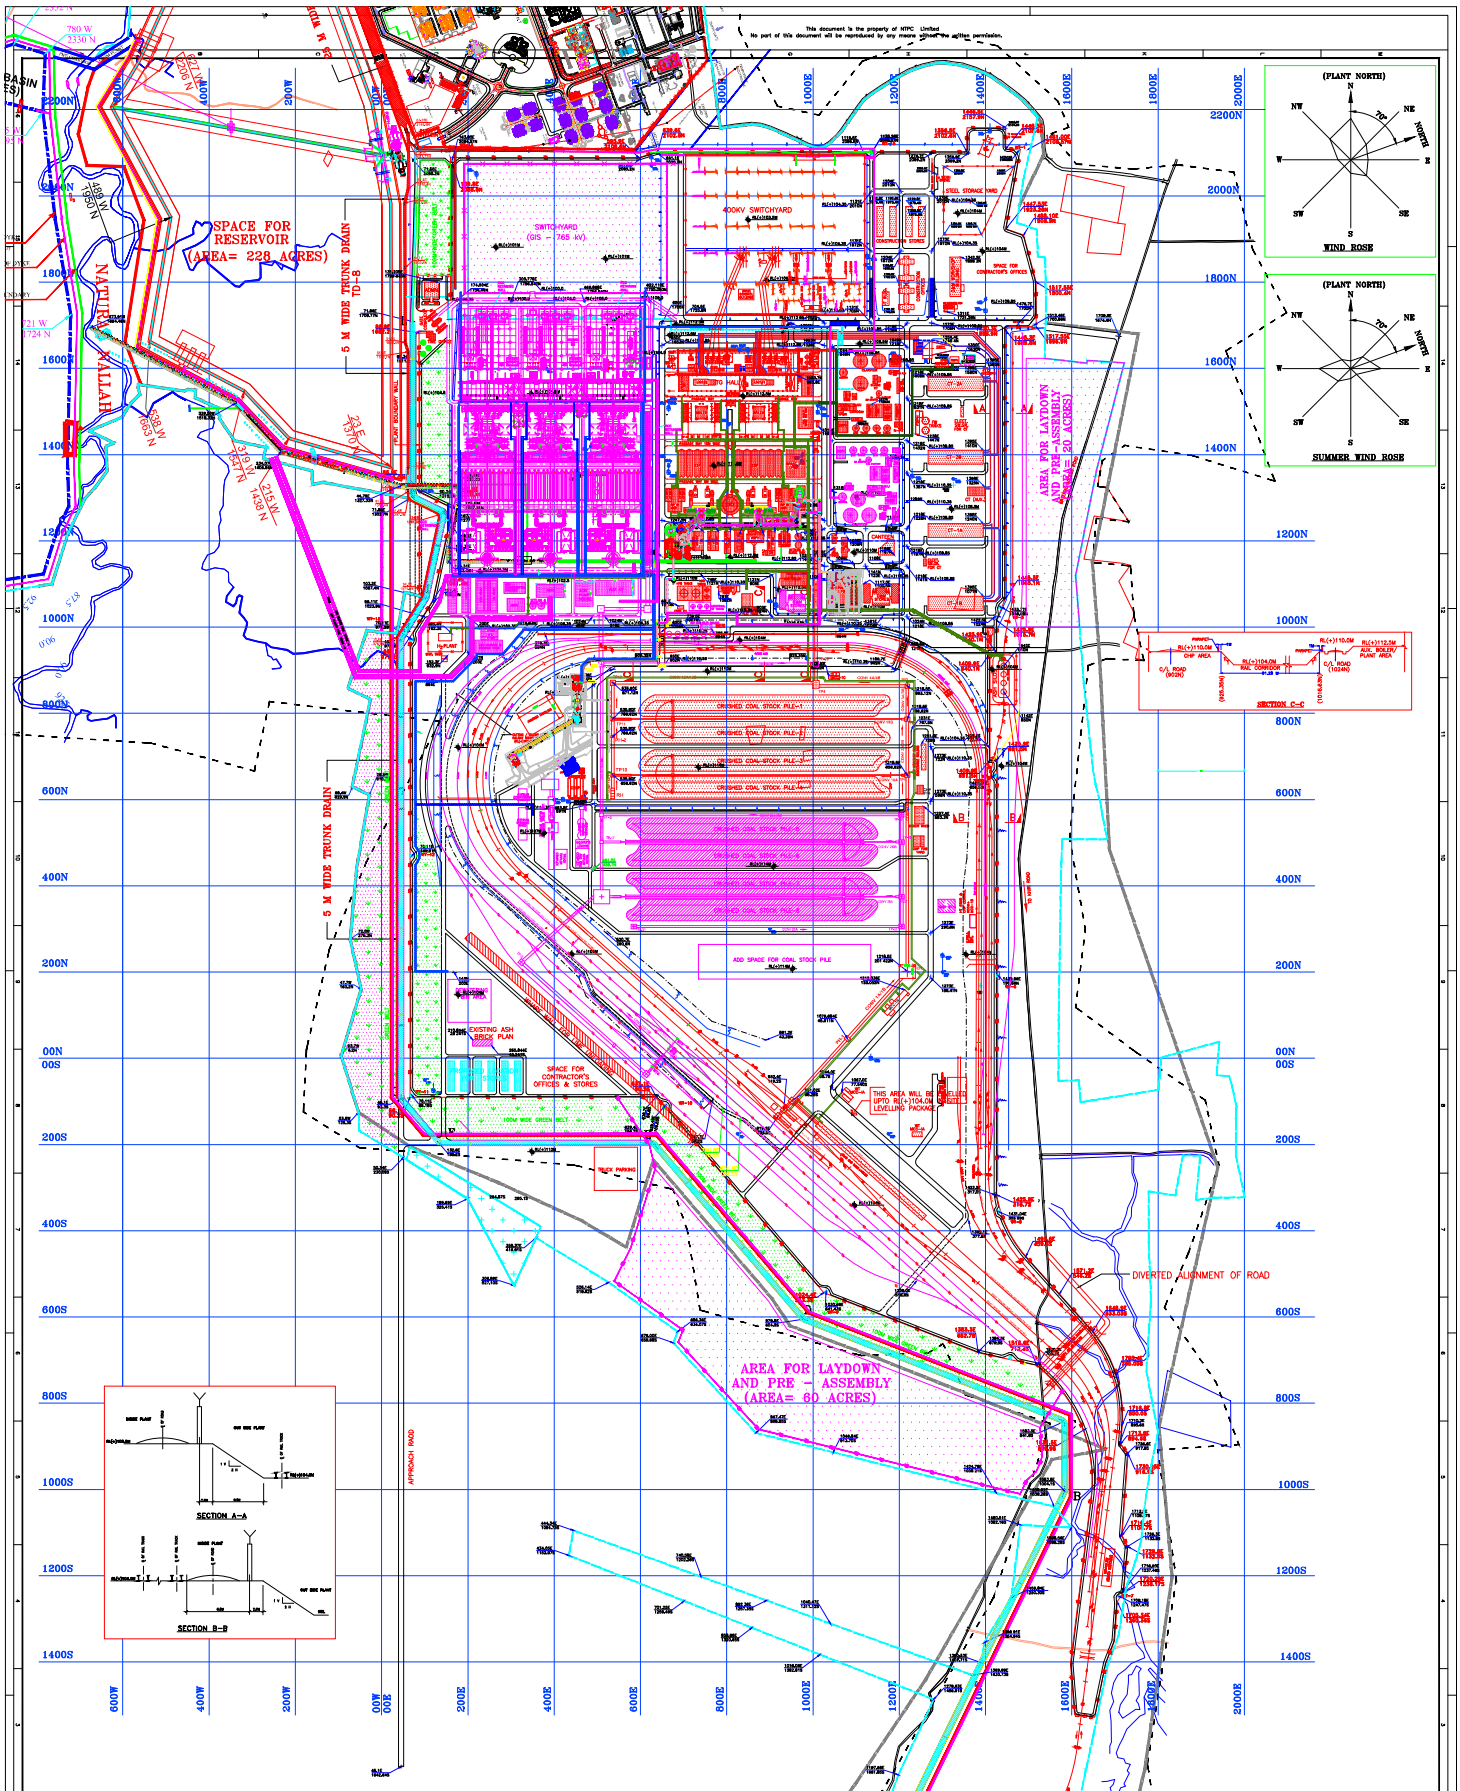

NOTES:

1. ALL DIMENSIONS AND LEVELS ARE IN METRES.
2. FOR DETAILS IN MAIN PLANT BLOCK REFER MAIN PLANT LAYOUT DRAWING NO. 0362/0361-999-POM-F-001.
3. FORMATION LEVEL OF THE PROJECT SITE IS AS SHOWN FOR VARIOUS BLOCKS
4. THE AREA IDENTIFIED FOR LAYDOWN, PRE-ASSEMBLY, OFFICES & STORES ETC. IS TO BE SHARED BY THE VARIOUS CONTRACTING/SUB CONTRACTING AGENCIES ENGAGED BY THE OWNER. THE LOCATION & THE EXTENT OF AREA ALLOTTED TO EACH AGENCY WILL BE DECIDED BY THE OWNER'S SITE ENGINEER CONSIDERING THE AREA REQUIREMENT OF VARIOUS AGENCIES AND THEIR RESPECTIVE WORK AREA LOCATIONS. IT IS LIKELY THAT THE AREA ALLOTTED TO EACH BIDDER MAY NOT BE FULLY AS PER HIS REQUIREMENT AND/OR THE AREA MAY BE AWAY FROM HIS AREA OF WORK.
5. ELEVATION 0.00 CORRESPONDS TO RL(+) 113.0M

LEGEND:

1. ROADS (DOUBLE LANE) . . . . . .
   ROADS (SINGLE LANE) . . . . . .
2. BOUNDARY WALL . . . . . .
3. FENCING . . . . . .
4. RAIL TRACK . . . . . .
5. WATCH TOWER . . . . . .
6. FORMATION LEVEL . . . . . RL(+)112.5M
7. FACILITIES/BUILDING/STRUCTURE FOR STAGE-I . .
8. FACILITIES/BUILDING/STRUCTURE FOR STAGE-II . .
9. SLOPE LINE . . . . . TOP OF SLOPE / BOTTOM OF SLOPE

FOR TENDER PURPOSE
STAGE – II(3X800MW)

0 40 80 120 160 200M
SCALE

CONSULTANT: NTPC Limited (A GOVERNMENT OF INDIA ENTERPRISE)

OWNER: MEJA URJA NIGAM PRIVATE LIMITED

PROJECT: MEJA THERMAL POWER PROJECT
STAGE-I (2X660 MW) + STAGE-II (3X800 MW ACC)

TITLE: GENERAL LAYOUT PLAN

REV.NO.	DESCRIPTION	DRAWN	DESIGN	CHKD.	M	E	C	C&I	ES	APPD	DATE
0	FOR TENDER PURPOSE ONLY	–	–	–	–	–	–	–	–	–	17.01.24

CLEARED BY

SIZE	SCALE	DRG. NO.	REV. NO.
A0	1:4000	0362-999-POC-F-001	0

CAD FILE NAME : MEJA