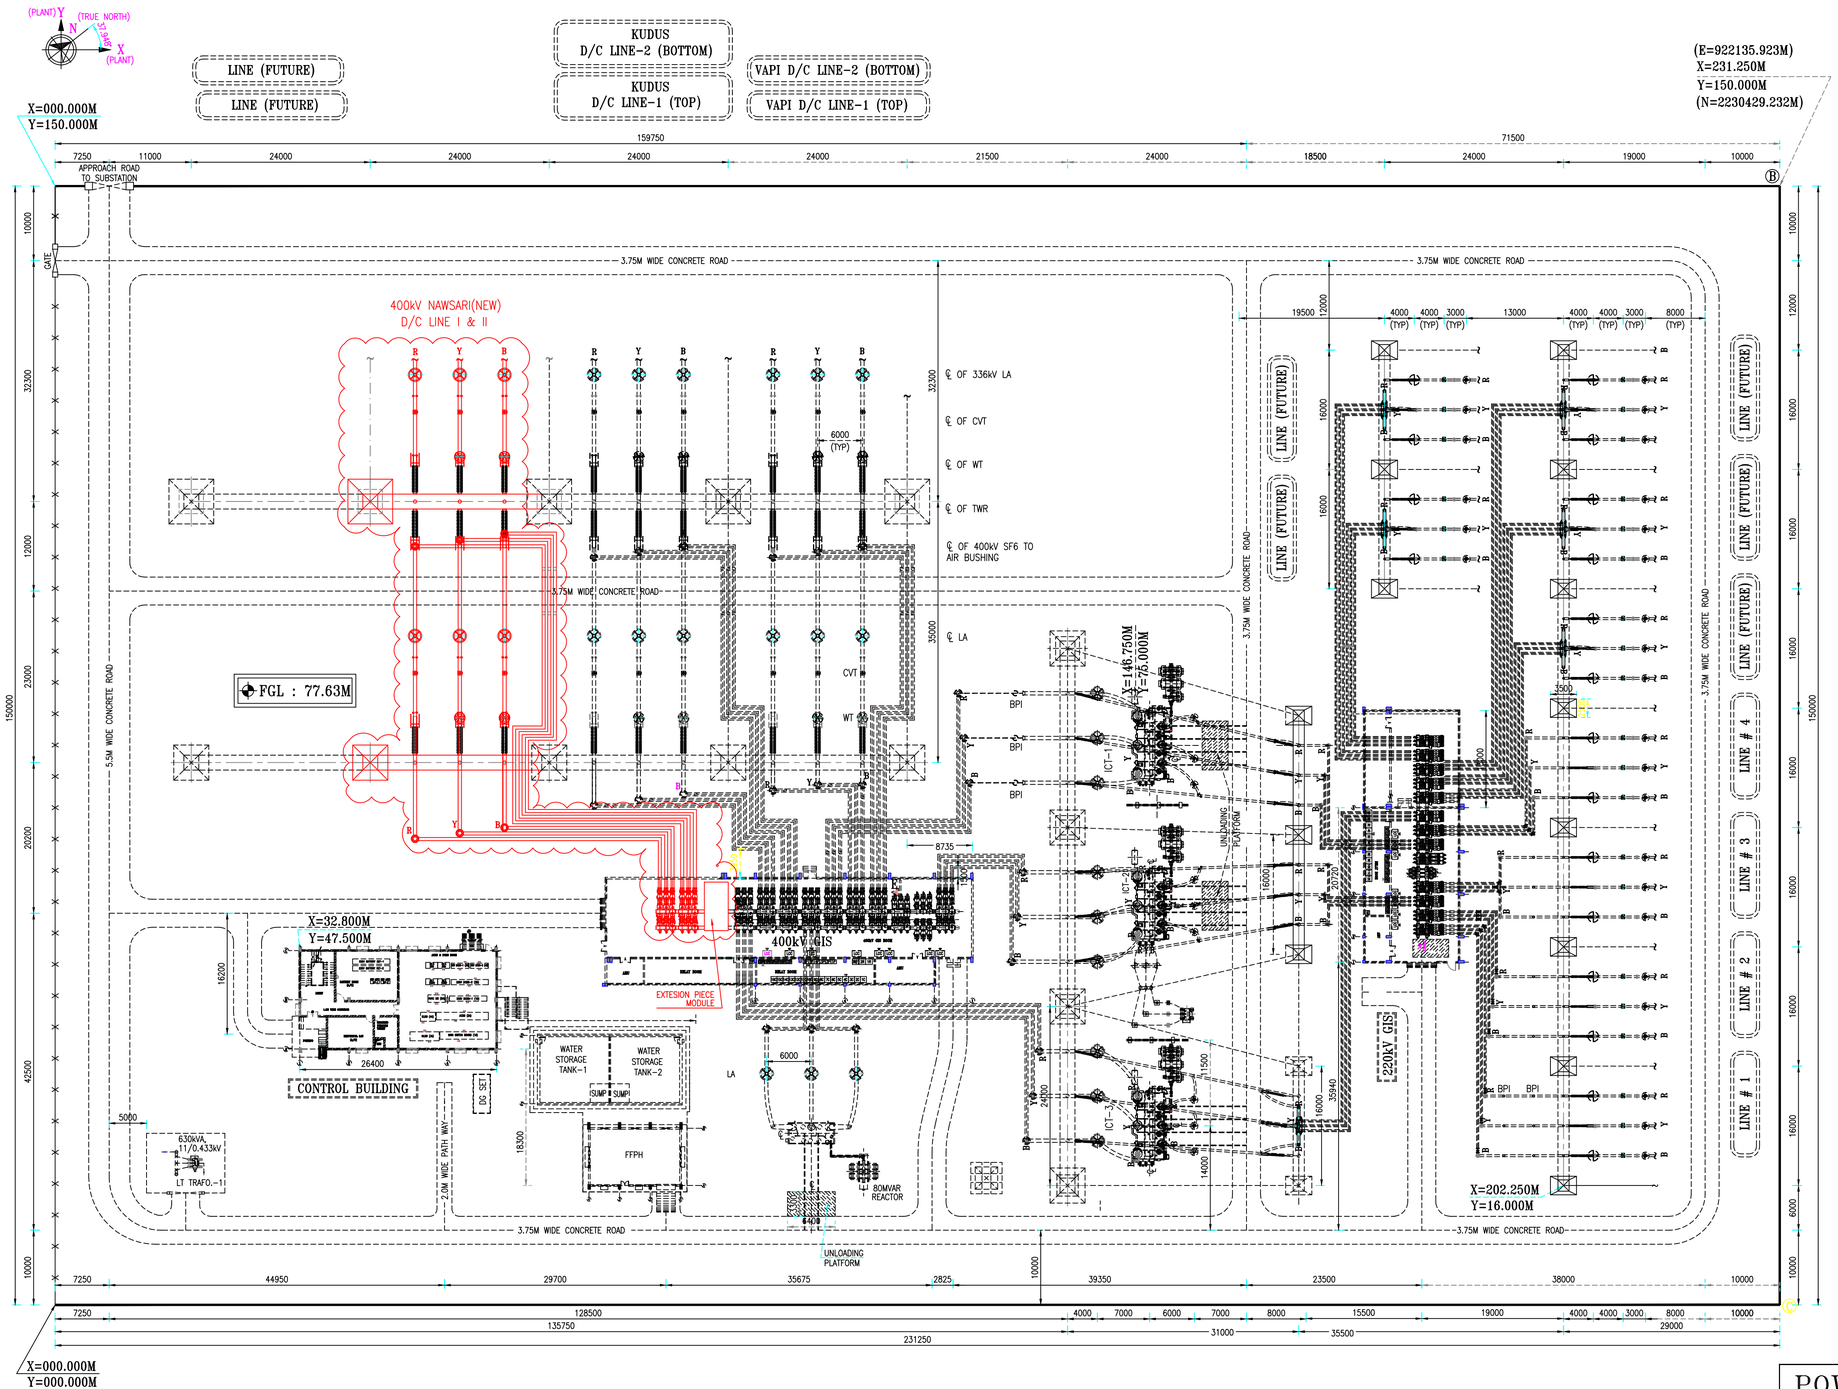

NOTE–

1. ALL DIMENSIONS ARE IN MM.
2. TO BE REFERRED FOR PRESENT SCOPE ONLY.

LEGEND:–

PRESENT SCOPE

FUTURE/EXISTING ----------

FOR TENDER PURPOSE ONLY

POWER GRID CORPORATION OF INDIA LIMITED
(A Government of India Enterprise)

PROJECT–TRANSSMISSION NETWORK EXPANSION IN GUJARAT TO INCREARE ITS ATC FROM ISTS(PART–B)

SUBSTATION:
EXTENSION OF 400kV KALA UT DNH (GIS) STATION

TITLE : GA LAYOUT OF 400kV KALA (GIS) EXTN. S/S

DRAWN	DATE	SCALE	DRAWING NO.	REV.
		N.T.S.	C/ENGG/WR/KALA/400-220KV/GA/01	00