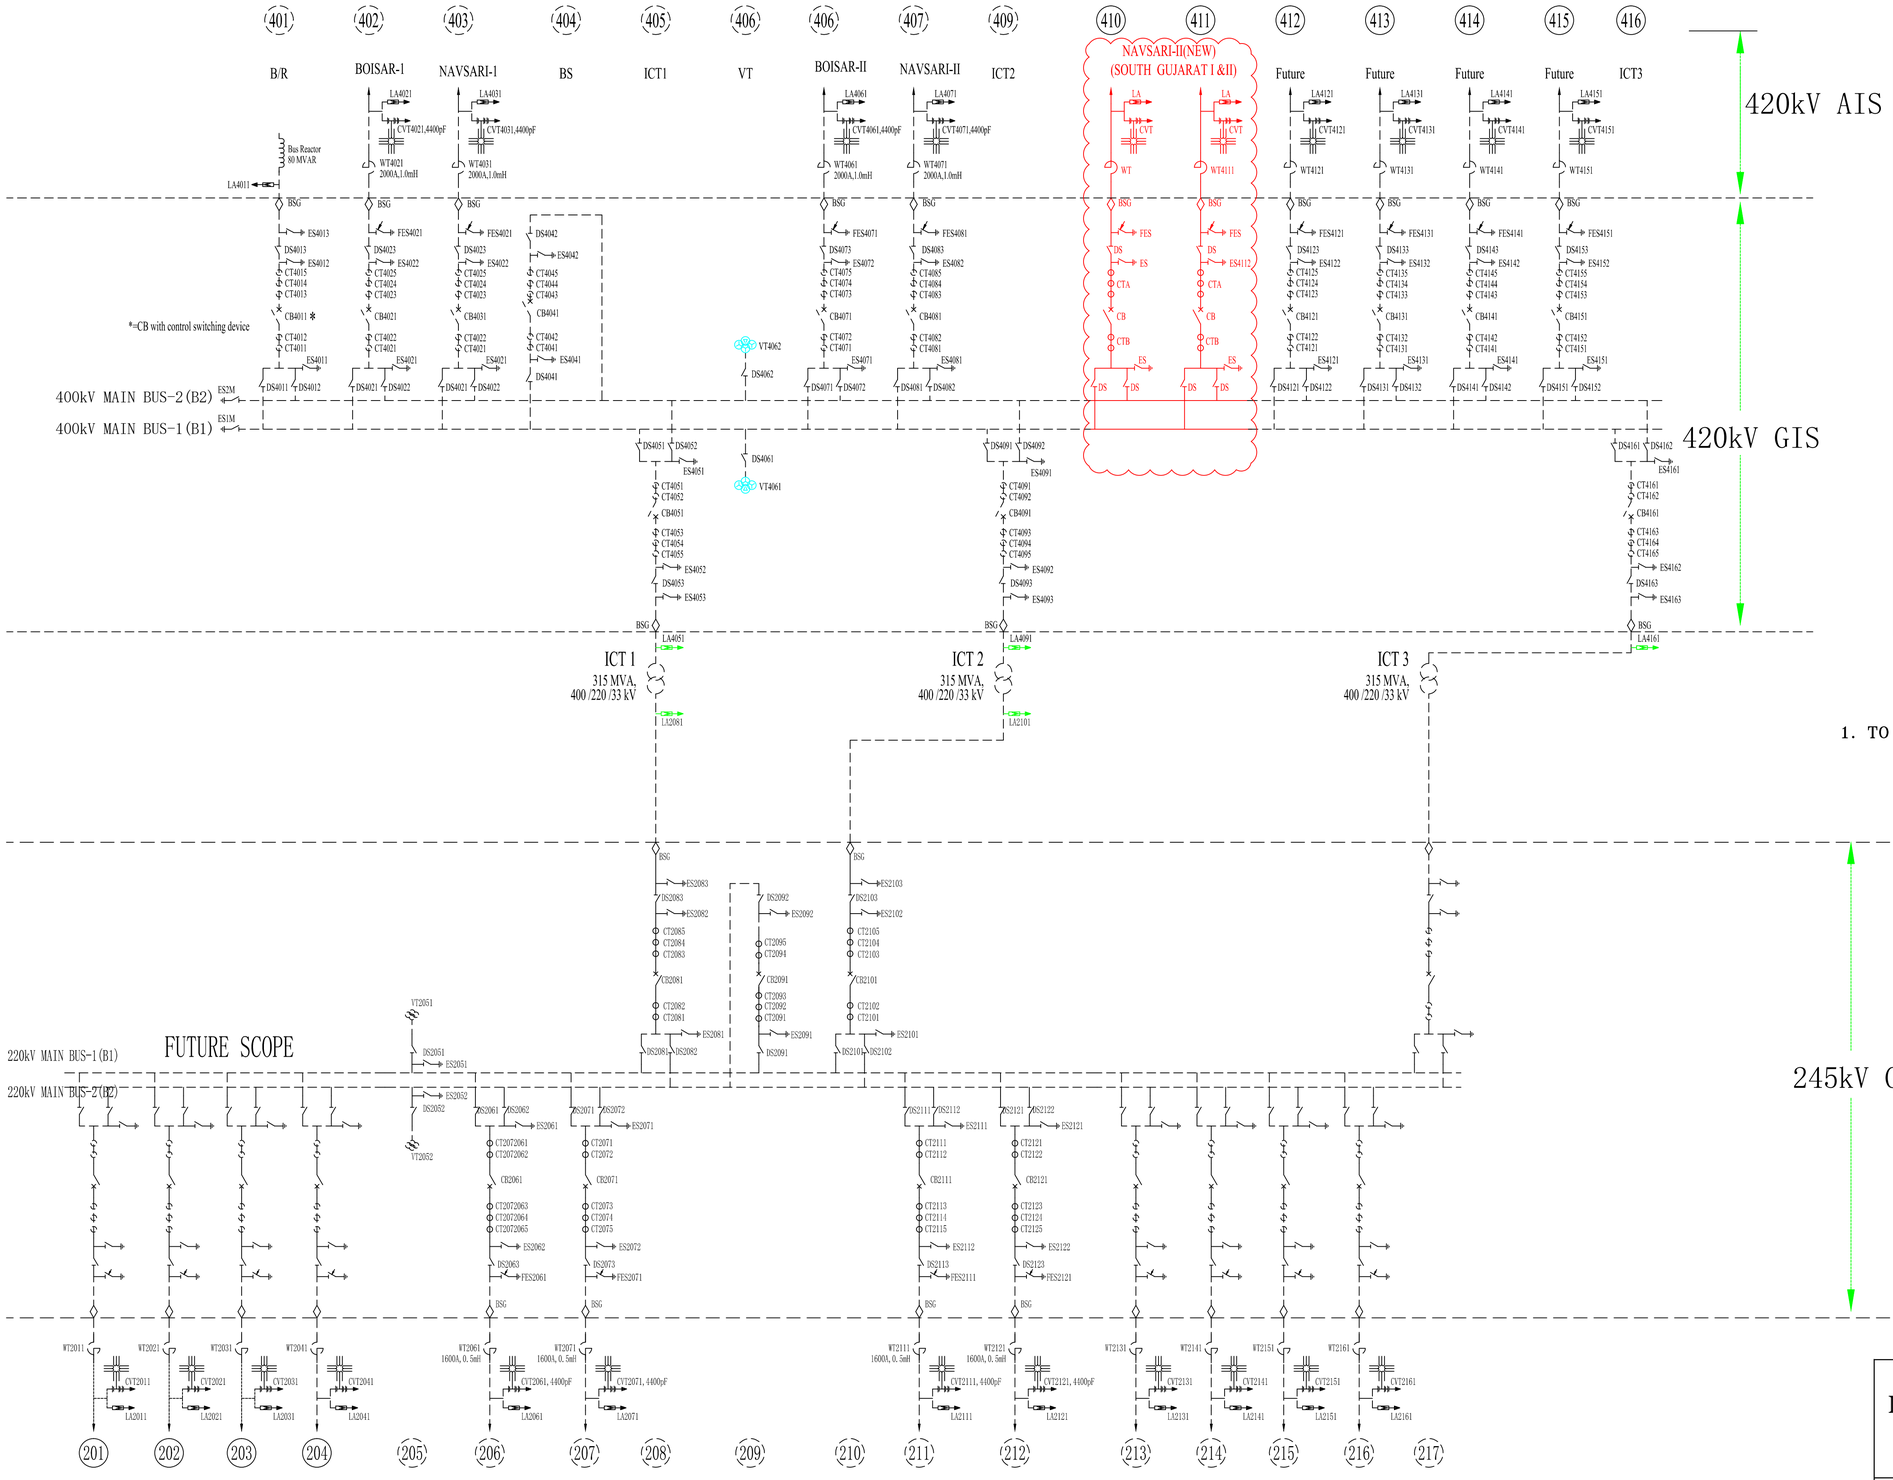

LEGEND :

CB CIRCUIT BREAKER	
DS DISCONNECTOR	
ES EARTHING SWITCH	
FES HIGH SPEED E.S.	
CT CURRENT TRANSFORMER	
VT VOLTAGE TRANSFORMER	
BSG SF6/AIR TERMINAL BUSHING	
LA LIGHTNING ARRESTER	
CVT Capacitive Voltage Transformer	
WT WAVE TRAP	
PRESENT SCOPE	
EXISTING / FUTURE SCOPE	

1. TO BE REFERRED FOR PRESENT SCOPE ONLY.

FOR TENDER PURPOSE ONLY

POWER GRID CORPORATION OF INDIA LIMITED
(A Government of India Enterprise)

PROJECT-TRANSSMISSION NETWORK EXPANSION IN GUJARAT TO INCREARE ITS ATC FROM ISTS(PART-B)

SUBSTATION
400/220 KV GIS SUBSTATION AT MAGARWADA

TITLE : SINGLE LINE DIAGRAM OF 400KV MAGARWADA

DRAWN	DATE	DRAWING NO.	REV.
		C/ENGG/WR/MAGARWADA/400KV/SLD/01	00