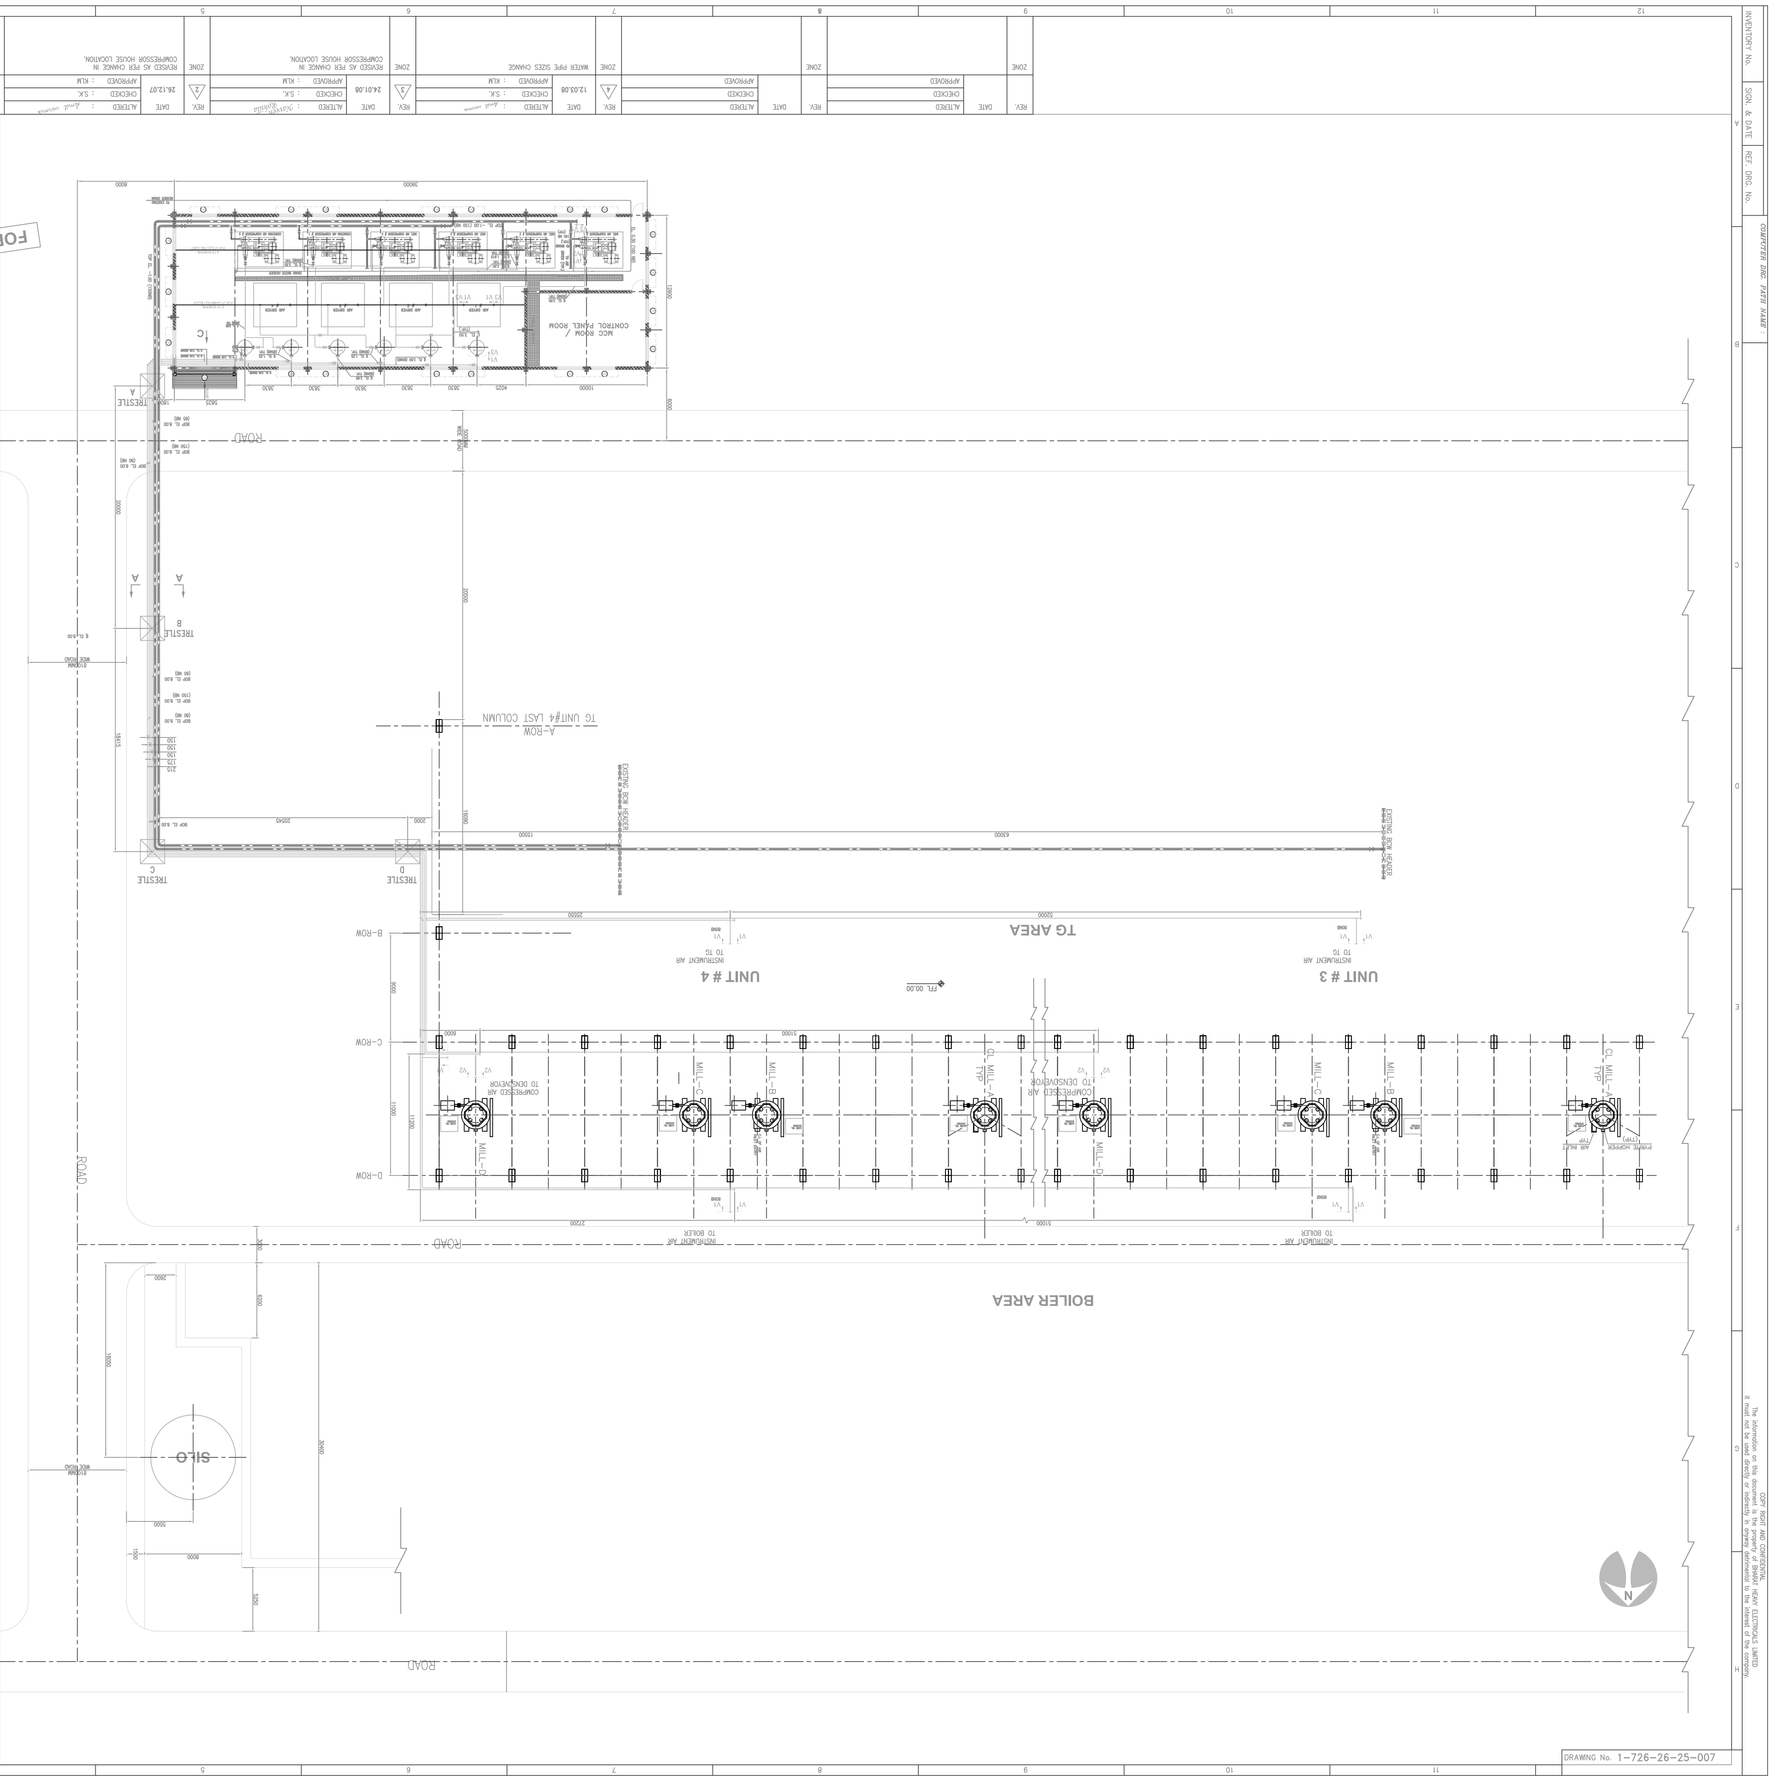

REV.	DATE	ALTERED	CHECKED	APPROVED	ZONE
4	12.03.08	Lead venue	S.K.	KLM	
3	24.01.08	Narendra Rohtilla	S.K.	KLM	
2	26.12.07	Lead venue	S.K.	KLM	

REVISED AS PER CHANGE IN COMPRESSOR HOUSE LOCATION.

WATER PIPE SIZES CHANGE

REVISED AS PER CHANGE IN COMPRESSOR HOUSE LOCATION.

INVENTORY No.

SIGN. & DATE

REF. DRG. No.

COMPUTER DRG. PATH NAME :

COPY RIGHT AND CONFIDENTIAL
The information on this document is the property of BHARAT HEAVY ELECTRICALS LIMITED
It must not be used directly or indirectly in anyway detrimental to the interest of the company.

DRAWING No. 1-726-26-25-007