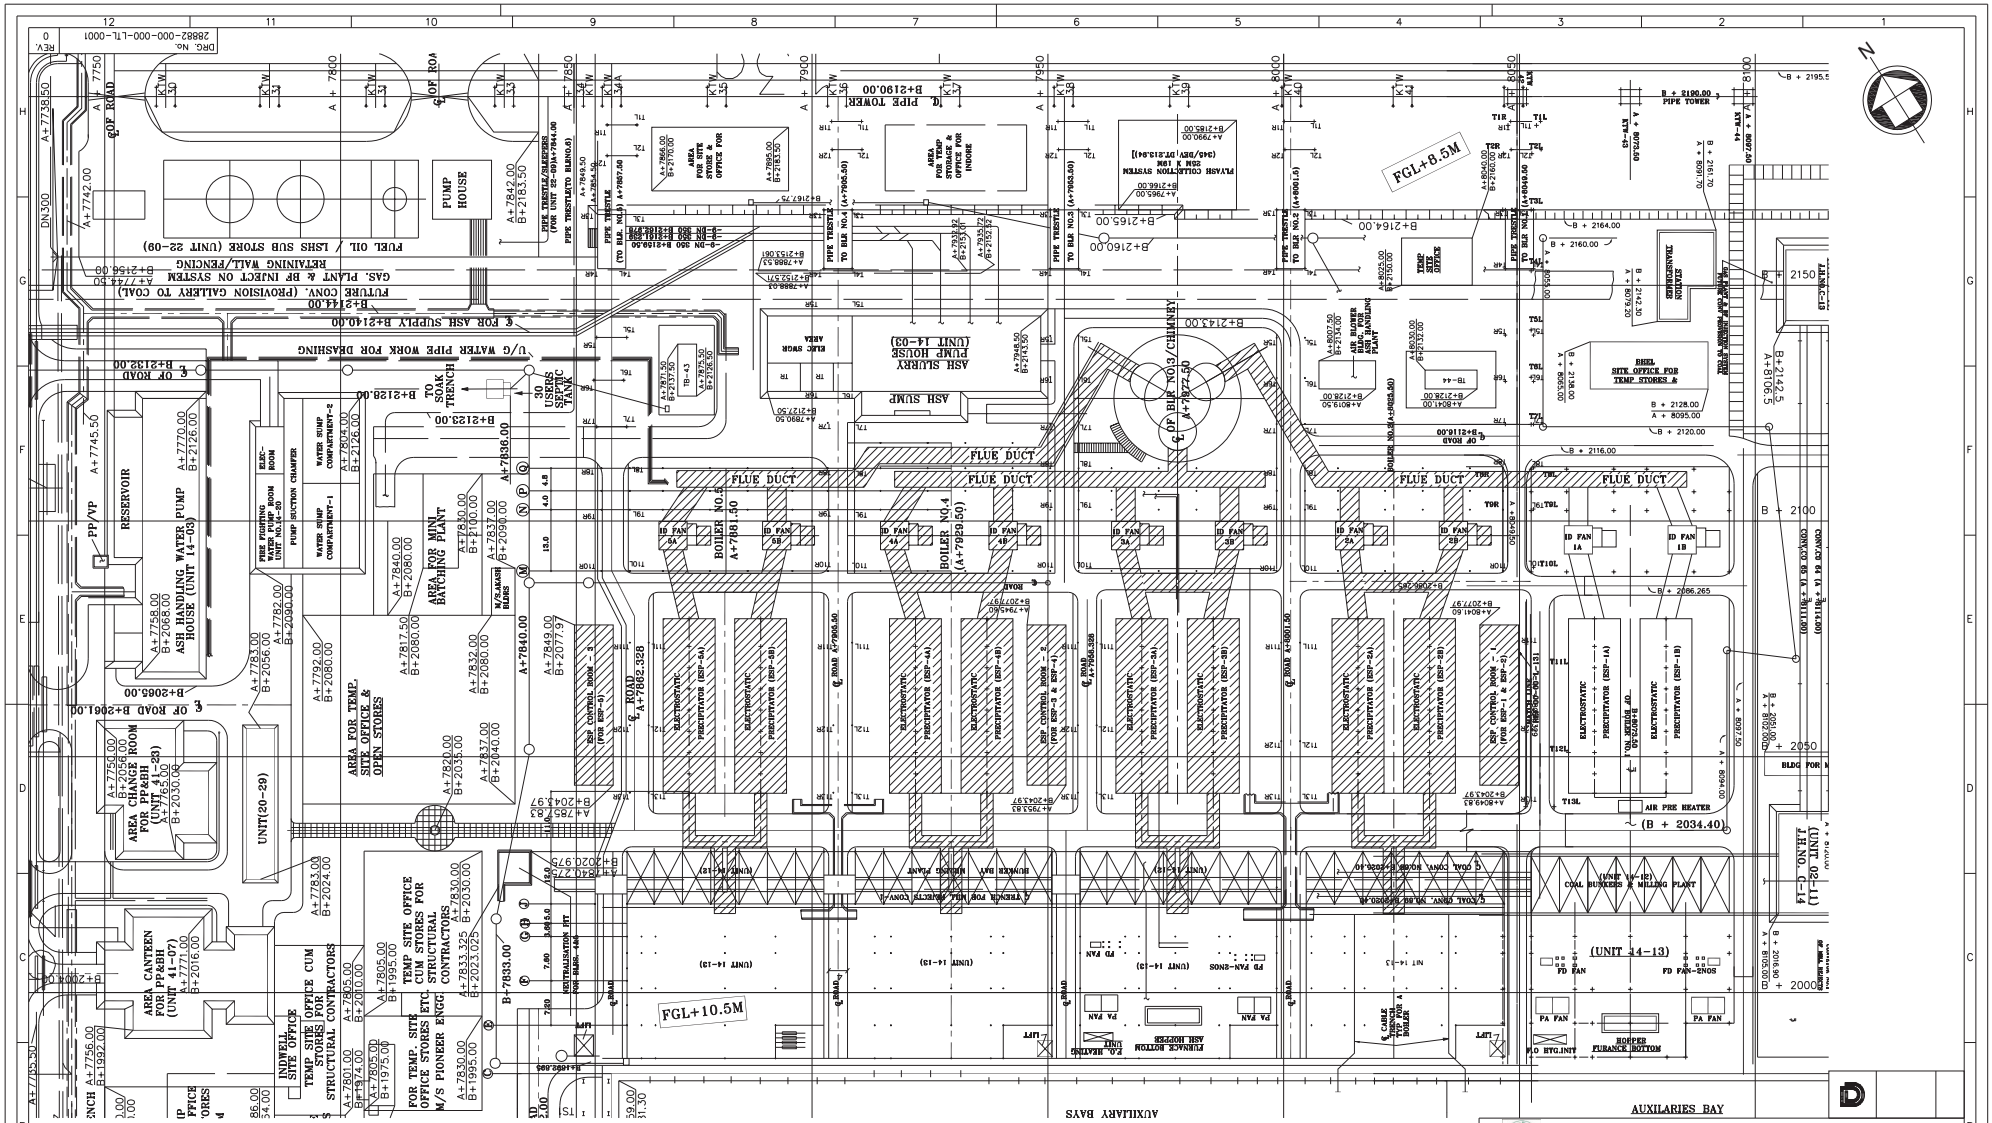

1. ALL DIMENSIONS ARE IN MILLIMETRES, LEVELS & CO-ORDINATES ARE IN METRES UNLESS OTHERWISE STATED.
2. FINISHED GROUND LEVEL (FGL) SHOWN THUS..... FGL +10.5M
3. PROPOSED REVAMPED UNITS SHOWN THUS..... ESP

No.	DATE	ZONE	REMARKS	BY	APP.	DRG. No.	DETAILS

REVISION — REFERENCE DRAWINGS — NOTES

APPROVAL

	DEPT	BY	DATE
FOR CLIENT APPROVAL ONLY			

This drawing is the property of M. N. DASTUR & COMPANY (P) LTD. and is issued for the specific project mentioned there in.This is not to be copied or used for other projects unless expressly permitted by M. N. DASTUR & COMPANY (P) LTD.

RASHTRIYA ISPAT NIGAM LTD.
VISAKHAPATNAM STEEL PLANT
TPP - ESP REVAMPING

VSP DRG. NO.

DASTUR
M. N. DASTUR & COMPANY (P) LTD
CONSULTING ENGINEERS, KOLKATA

SCALE	1:500	DATE	
DSGND. BY	ANRC	07.06.2019	
DRAWN BY	SJBN	10.06.2019	
CHKD. BY	ANRC	11.06.2019	
APPVD. BY	SDE	11.06.2019	

ZONE: PLANT GENERAL UNIT
UNIT: GENERAL
TITLE: **PLANT GENERAL LAYOUT FOR ESP SYSTEM AT TPP**

JOB No. 28882 — DRG. No. 28882-000-000-LTL-0001 — REV. 0