PRODUCED BY AN AUTODESK EDUCATIONAL PRODUCT

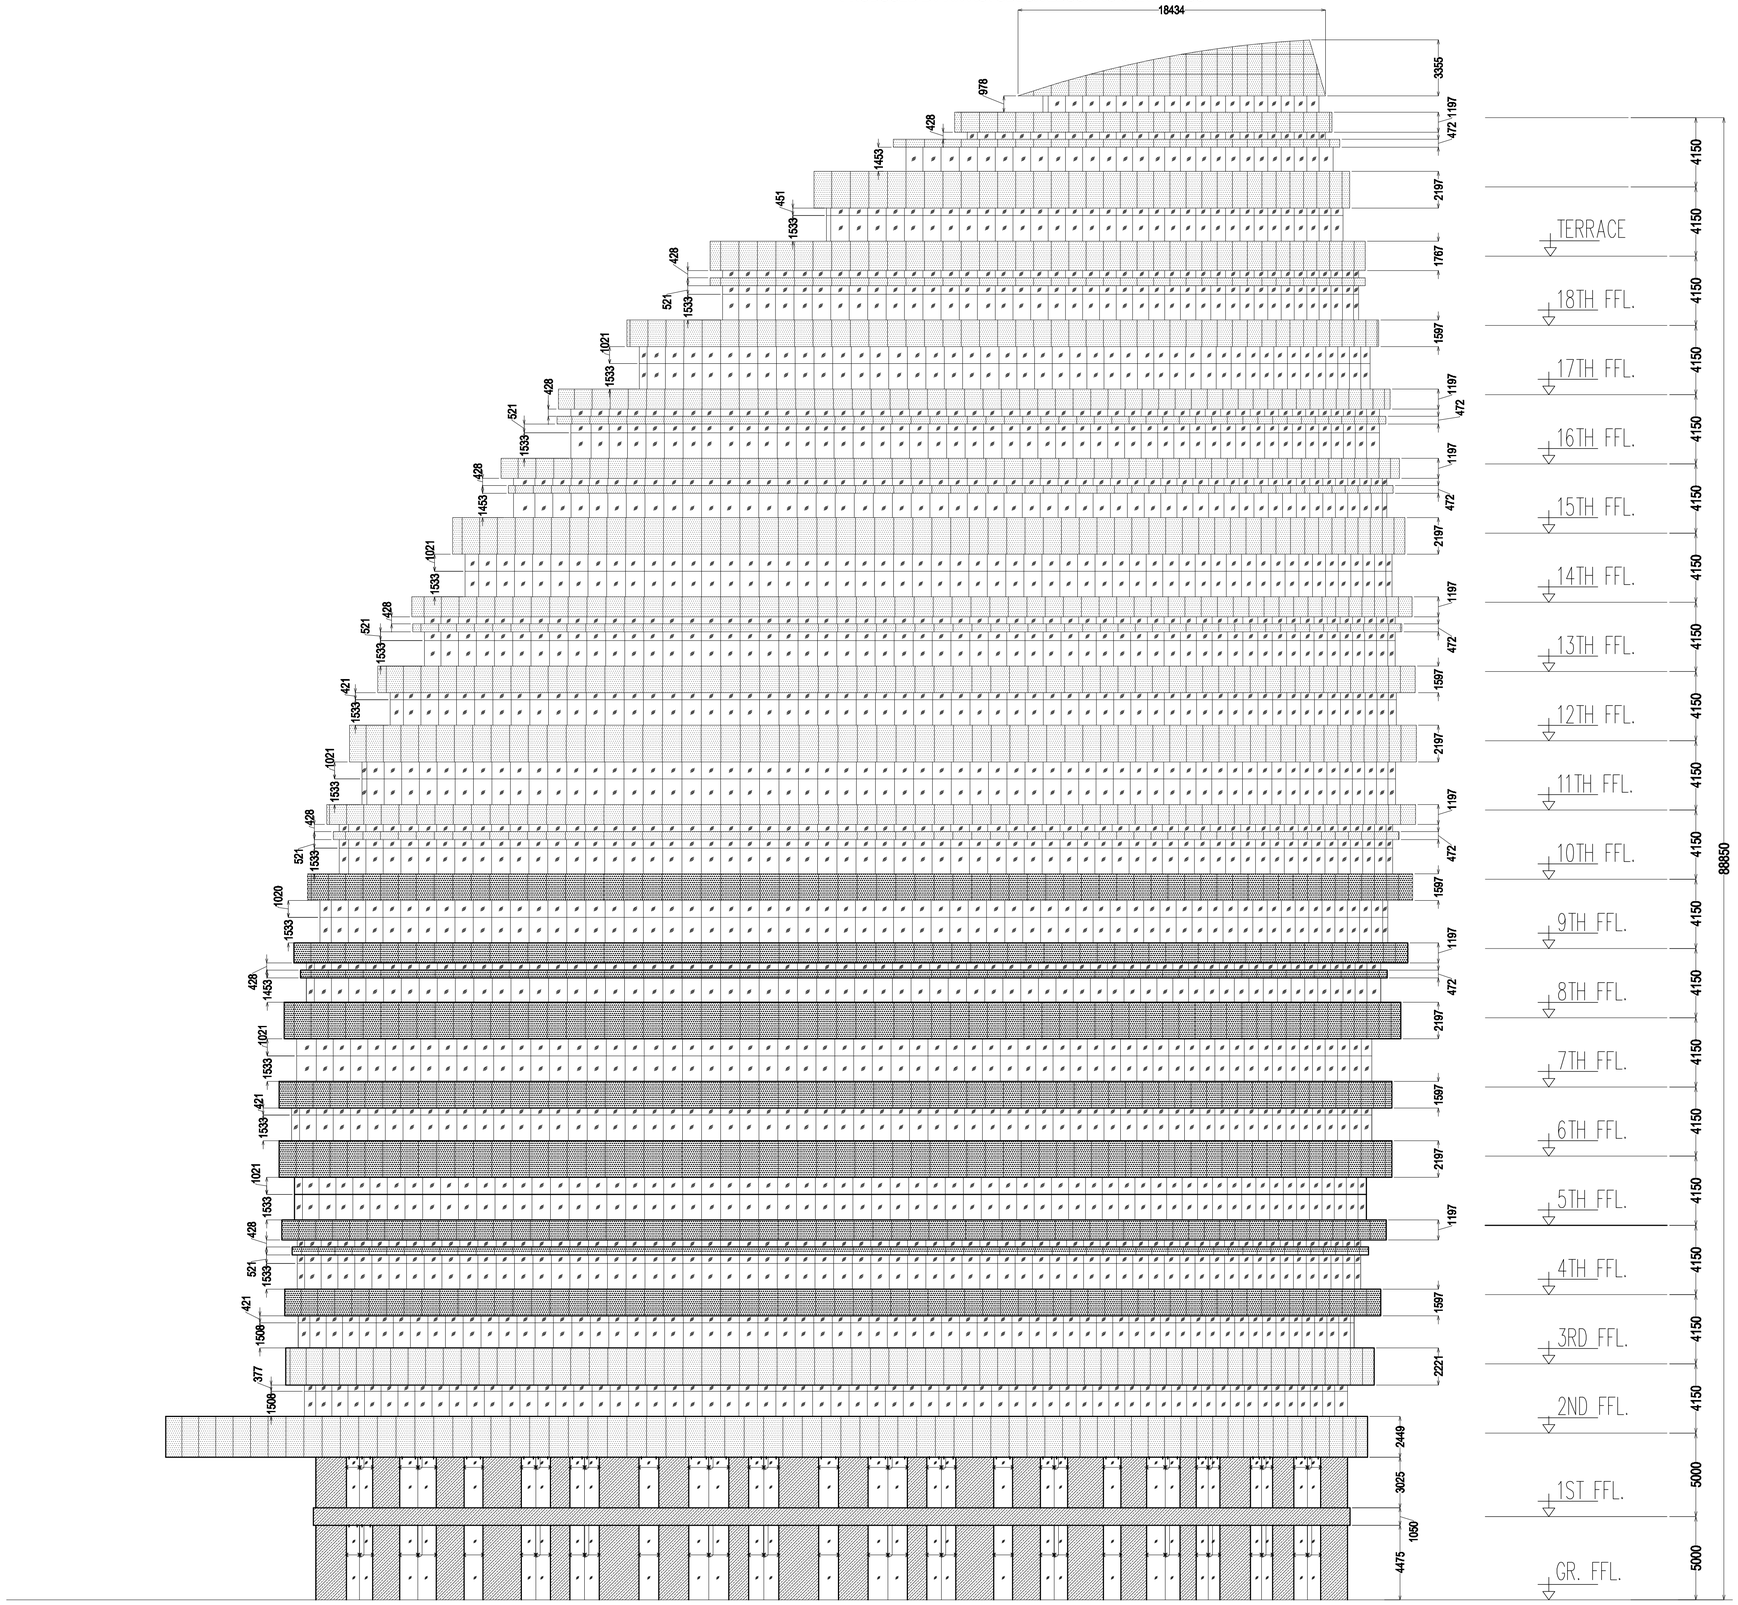

ELEVATION

PRODUCED BY AN AUTODESK EDUCATIONAL PRODUCT

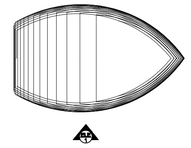

REV. NO.	DATE	REVISION

ARCHITECTS

SPACE COMBINE
Architects,Engineers,Planners
A1/112 SAFDARJUNG ENCLAVE,
Ph.No:- 46150000
NEW DELHI 110029

CLIENT: BHEL
BHARAT HEAVY ELECTRICAL LIMITED
BHEL HOUSE, SIRI FORT NEW DELHI

PROJECT :
CORPORATE TOWER
AT MDI COMPLEX FOR BHEL
AT PLOT-25,SECTOR 16-A, NOIDA (U.P.)

TITLE :
ELEVATION-1

DRAWING RELEASED FOR :
- [x] PRELIMINARY
- [ ] APPROVAL
- [ ] TENDER
- [ ] FABRICATION
- [ ] INFORMATION
- [ ] SERVE

DRG. NO. - AL-BH-EL-01

DATE - 15/07/2017

SCALE - NTS | **REVISION -** 00

DRAWN BY - VG | **CHKD BY -** DP

Facade Consultant:

ALUMICONS
CONSTRUCTIVE FACADES & DOORS, WINDOWS SOLUTIONS SPECIALIST
212-213,Sagar Ratna Indl. Premises, Plot No. D-265, Near S.K Wheels, TTC MIDC, Thane - Belapur Road, Turbhe, Navi Mumbai - 400 705
Cell :- 9821701042 / 9004311133 / office mobile : 9773854424
E-mail :- alumicons@yahoo.com / deepak.p@alumicons.com

PRODUCED BY AN AUTODESK EDUCATIONAL PRODUCT