PRODUCED BY AN AUTODESK EDUCATIONAL PRODUCT

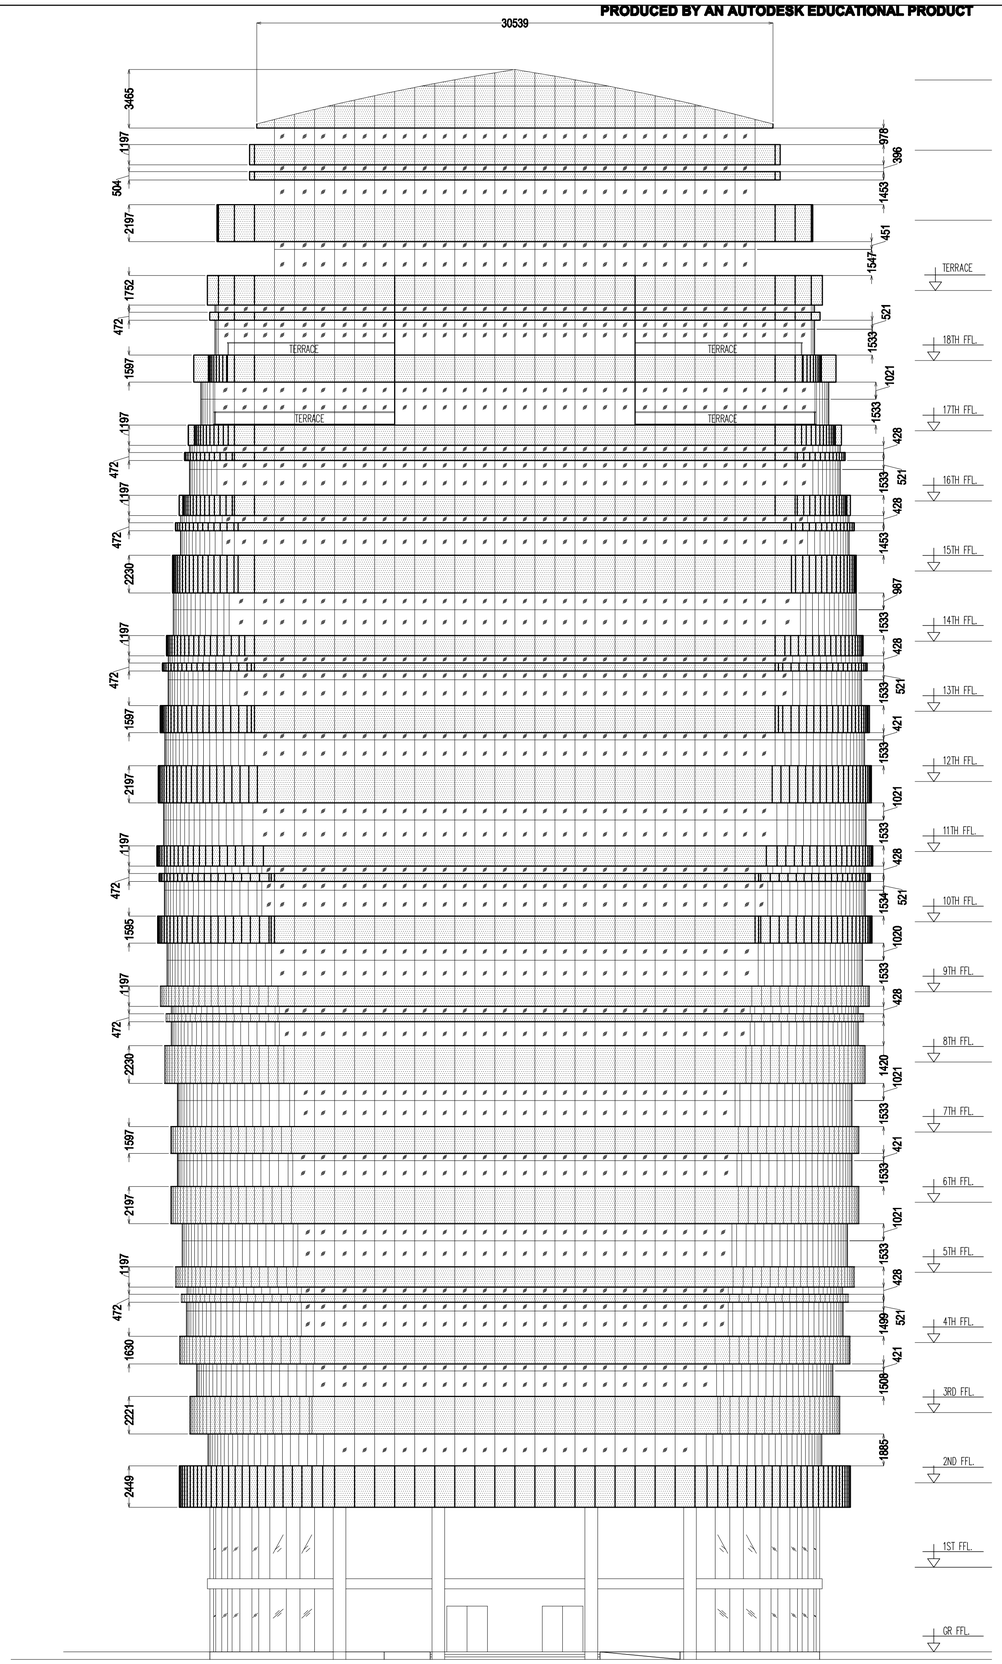


FRONT ELEVATION

PRODUCED BY AN AUTODESK EDUCATIONAL PRODUCT

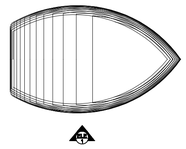

| REV. NO. | DATE | REVISION |
|---|---|---|
| | | |

**ARCHITECTS**

**SPACE COMBINE**

Architects,Engineers,Planners
A1/112 SAFDARJUNG ENCLAVE,
Ph.No:- 46150000
NEW DELHI 110029

**CLIENT:** BHEL

BHARAT HEAVY ELECTRICAL LIMITED
BHEL HOUSE, SIRI FORT NEW DELHI

**PROJECT :**

CORPORATE TOWER
AT MDI COMPLEX FOR BHEL
AT PLOT-25,SECTOR 16-A, NOIDA (U.P.)

**TITLE :**

ELEVATION-1

**DRAWING RELEASED FOR :**

- [x] PRELIMINARY
- [ ] APPROVAL
- [ ] TENDER
- [ ] FABRICATION
- [ ] INFORMATION
- [ ] SERVE

**DRG. NO. -** AL-BH-EL-01

**DATE -** 15/07/2017

**SCALE -** NTS | **REVISION -** 00

**DRAWN BY -** VG | **CHKD BY -** DP

**Facade Consultant:**

**ALUMICONS**

CONSTRUCTIVE FACADES & DOORS, WINDOWS SOLUTIONS SPECIALIST

212-213,Sagar Ratna Ind. Premises, Plot No. D-265, Near S.K. Wheels, TTC MIDC, Thane - Belapur Road, Turbhe, Navi Mumbai - 400 705
Cell :- 9821701042 / 9004311133 / office mobile : 9773854624
E-mail :- alumicons@yahoo.com / deepak.p@alumicons.com

PRODUCED BY AN AUTODESK EDUCATIONAL PRODUCT