FIRST ANGLE PROJECTION

(ALL DIMENSIONS ARE IN mm)

SHT. 02 OF 04 DRG. NO. 0-381-01-01530

TRUE NORTH / PLANT NORTH

BOILER SIDE

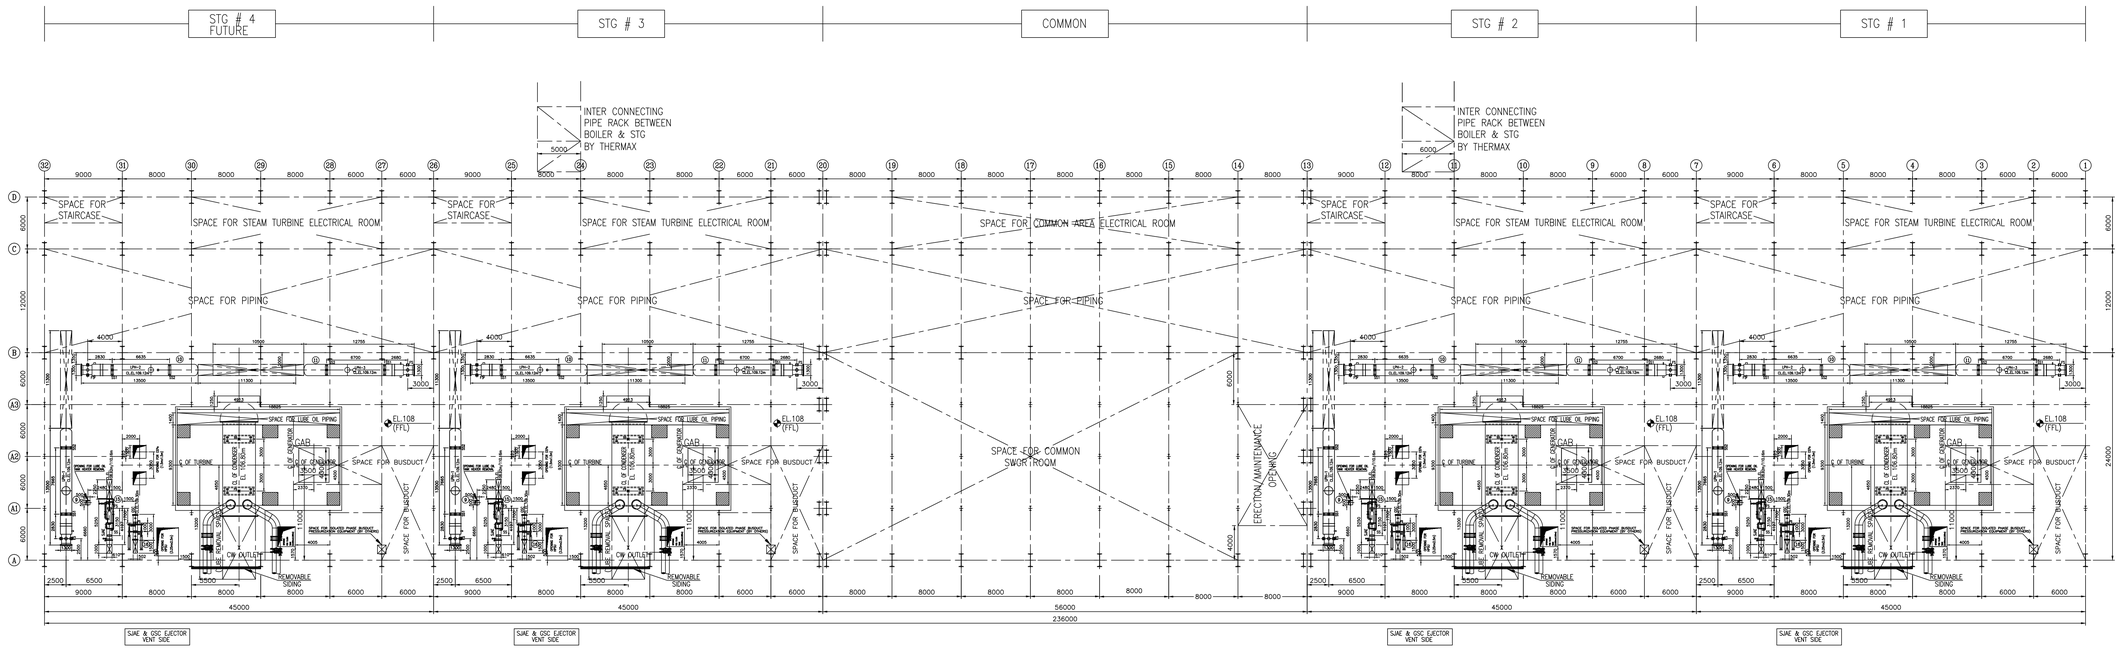

COOLING WATER SIDE | TRANSFORMER YARD

PLAN AT MEZZANINE FLOOR EL.108.0m (FFL)

THE INFORMATION ON THIS DOCUMENT IS THE PROPERTY OF BHARAT HEAVY ELECTRICALS LIMITED. IT MUST NOT BE USED DIRECTLY OR INDIRECTLY IN ANY WAY DETRIMENTAL TO THE INTEREST OF THE COMPAY

GENERAL DIMENSIONAL LIMITS,FITS & TOLERANCES AS PER HY02230261

COMPUTER FILE NAME (0381010153-SG2-M02.DWG)

SIGN. AND DATE | REF. DRG. NO. | INVENTORY NO.

REV.	DATE	ALTERED	VUK
05	11/10/14	CHD/APPD	GS/WSS
		REVISION REASON : IFA DRAWING REVISED GENRALLY AND IN IN LINE WITH BECHTEL'S COMMENTS.	
04	23/08/14	CHD/APPD	GS/WSS
		REVISION REASON : IFA DRAWING REVISED GENRALLY AND IN IN LINE WITH BECHTEL'S COMMENTS.	
03	21/12/13	CHD/APPD	GS/WSS
		DRAWING REVISED GENRALLY AND IN LINE WITH BECHTEL'S COMMENTS.	
02	29/10/13	CHD/APPD	GS/WSS
		DRAWING REVISED GENRALLY AND IN LINE WITH BECHTEL'S COMMENTS.	
01	14/09/13	CHD/APPD	GS/WSS
		DRAFTING ERRORS CORRECTED. SHEET 5 REMOVED. GENERALLY REVISED.	

CONSULTANT: BECHTEL, FREDERICK, MARYLAND, U.S.A

PROJECT: STG PACKAGE (3 X 90.3 MW STGs), CCPP DAHEJ MANUFACTURING DIVISION (DMD)

CUSTOMER: RELIANCE UTILITIES AND POWER PRIVATE LIMITED COAL BASED CAPTIVE POWER PLANT (CCPP)

RUPPL DRG. NUMBER DAHEJ: 10091-P50-DAT000-BHB-0001

BHEL — BHARAT HEAVY ELECTRICALS LTD. PROJECT ENGG & SYSTEMS DIVISION, HYDERABAD

	NAME	SIGN.	DATE	NO.OF VAR.
DRN.	V.U.K	-SD-	09.09.13	NA
CHD.	G.S	-SD-	09.09.13	
APPD.	V.V.S.S	-SD-	09.09.13	

DEPT. PESD-ENGG | CODE NO. | UNTOL. DIMS. CR. g/m/f | SCALE 1:250 | WEIGHT (KG) NA | REF. TO ASSY. DRG. NA | ITEM NO. NA | NO.OF ITEMS NA

TITLE: INPUT FOR STG HALL EQUIPMENT LAYOUT

CARD CODE | BHEL DRAWING NO: 0-381-01-01530 | REV. 05

SHT. No 02 | NO. OF SHT. 04