TENDER NO. PSER/SCT/NBN/C2056/20

COPY RIGHT AND CONFIDENTIAL
The information on this document is the property of BHARAT HEAVY ELECTRICALS LIMITED
it must not be used directly or indirectly in any way detrimental to the interest of the Company.

DRAWING No. PE-DG-463-601-C002

CUSTOMER'S DRAWING No.

FIRST ANGLE PROJECTION — ALL DIMENSIONS ARE IN MM

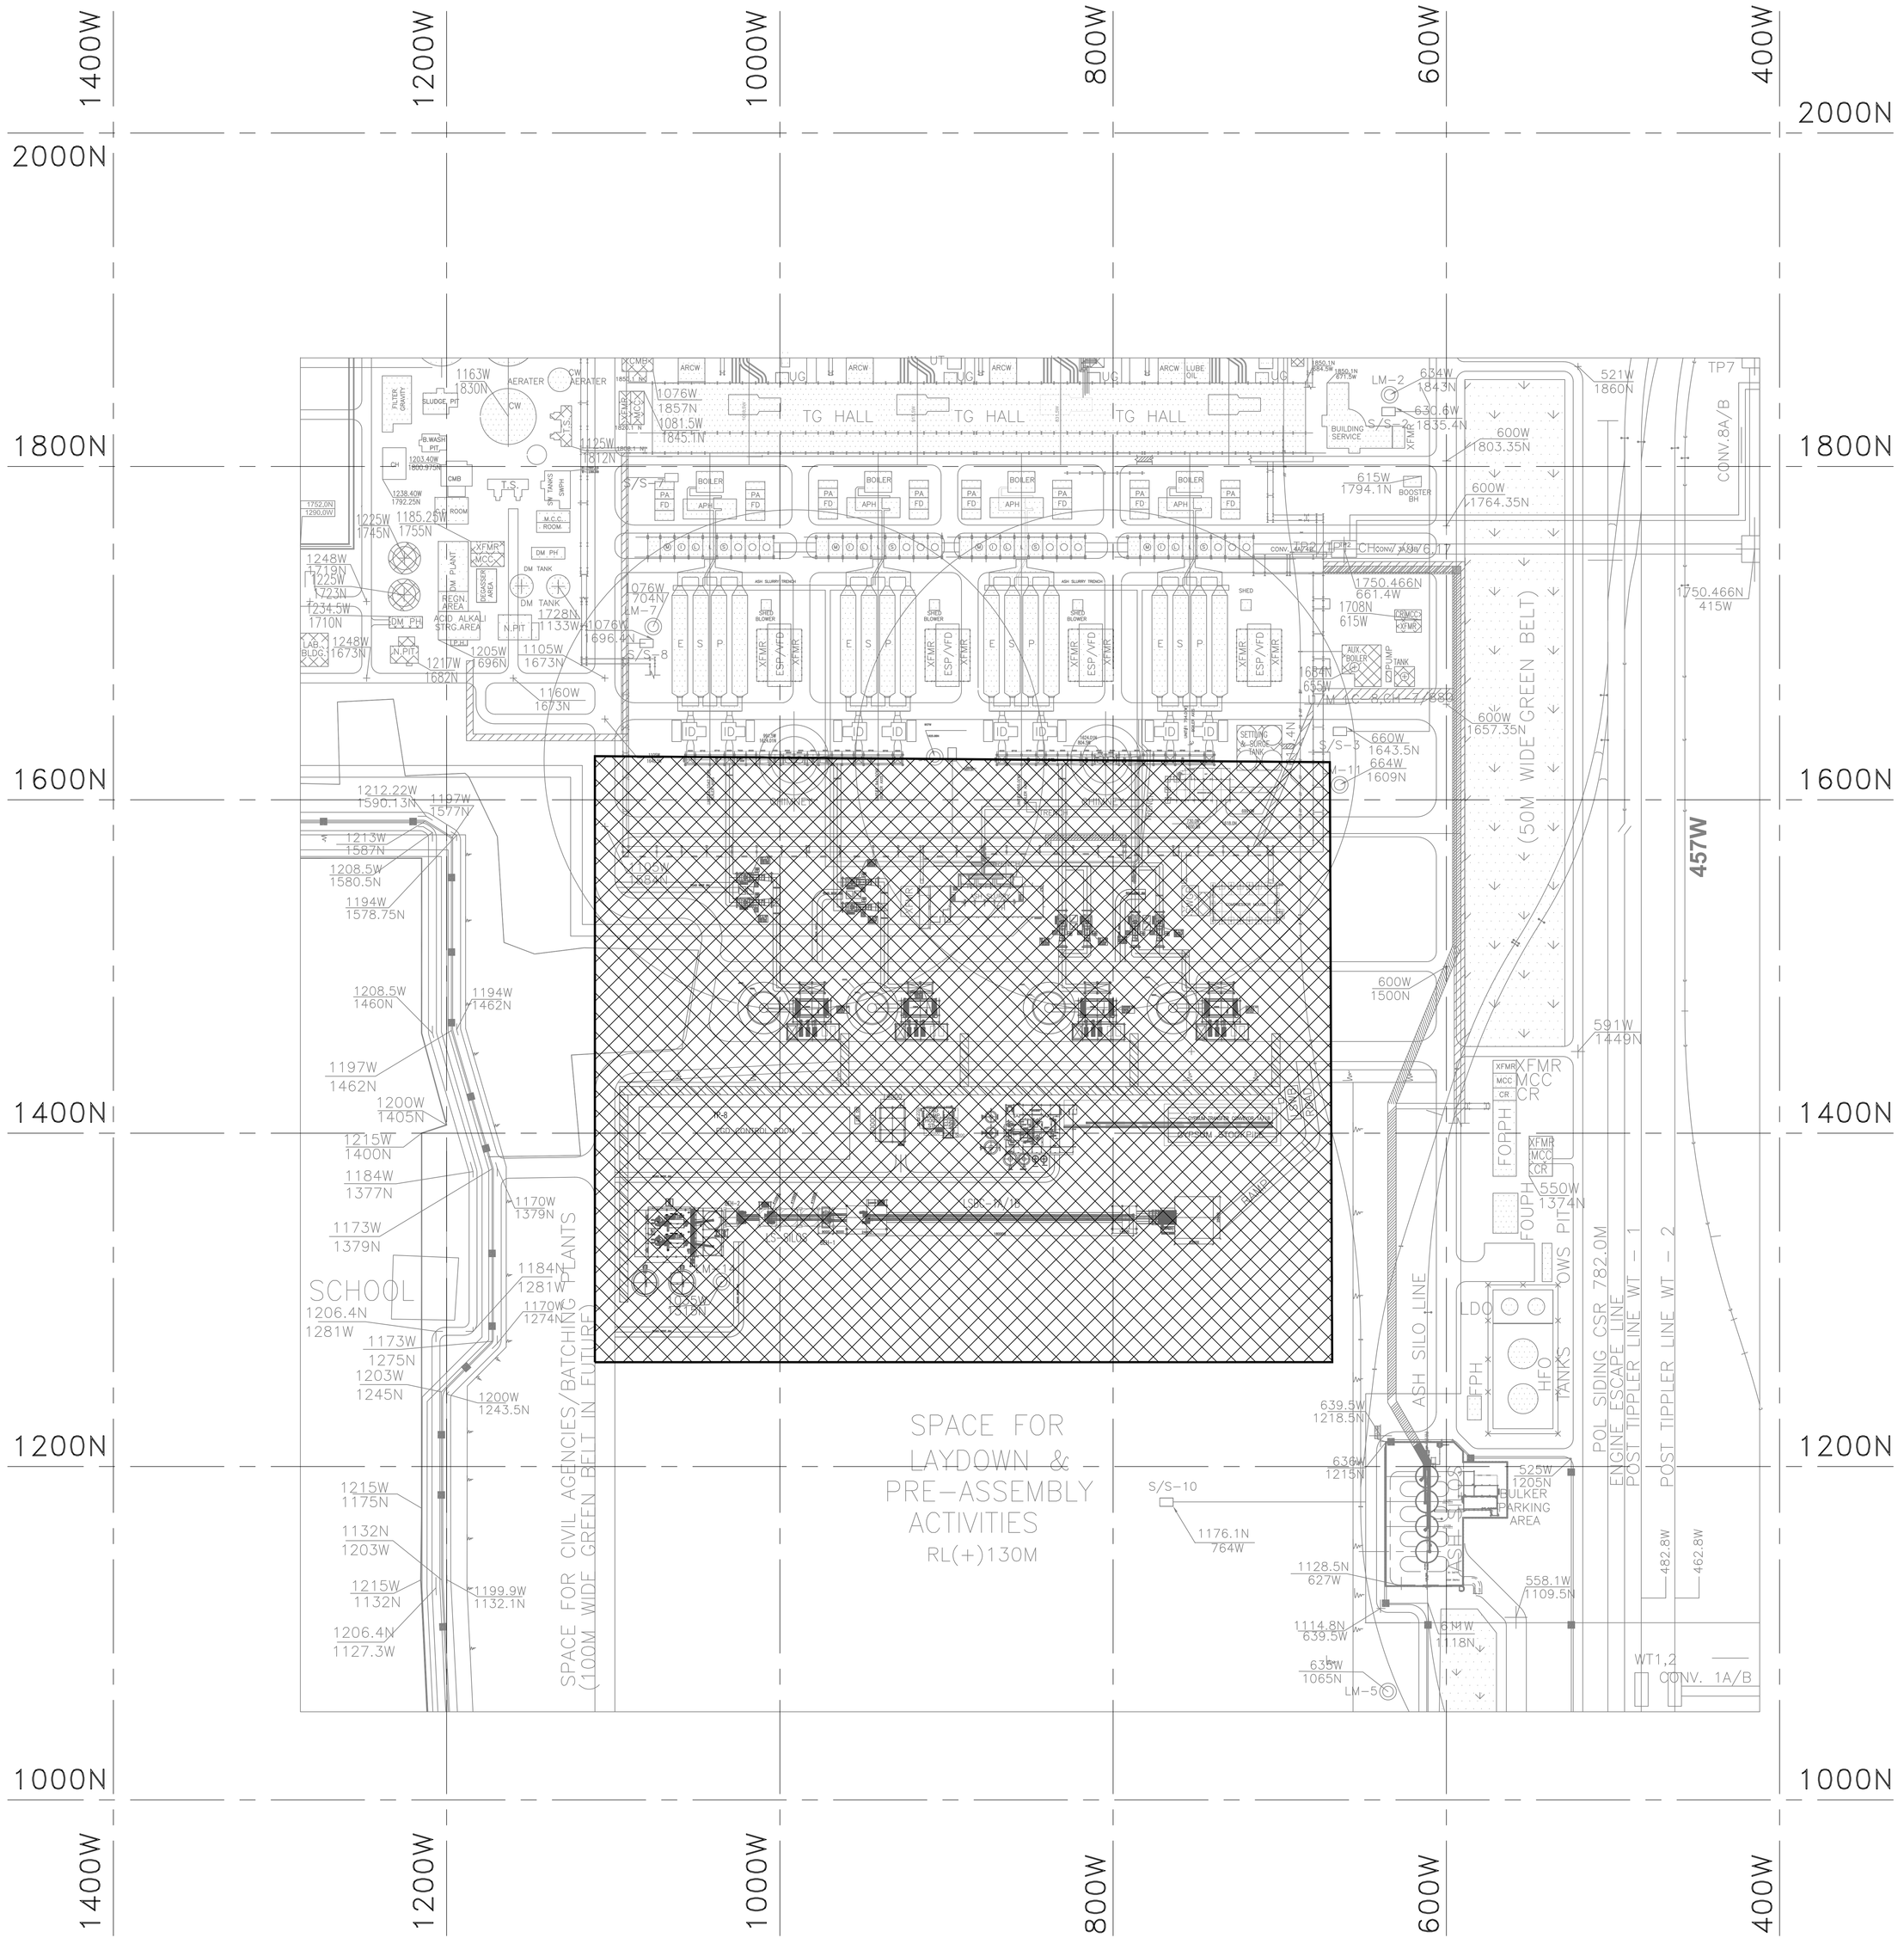

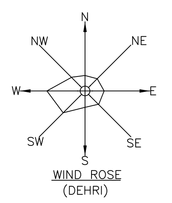

WIND ROSE
(DEHRI)

NOTES:–

1. ALL DIMENSIONS ARE IN METER.
2. UNDERGROUND FACILITY SURVEY SHALL BE CARRIED OUT AS PER SPECIFICATION.

LEGEND:–

– AREA FOR UNDERGROUND FACILITY SURVEY

REV	DATE	ALTD	CHD	APPD

REV	DATE	ALTD	CHD	APPD

JOB No. 463
STATUS CONTRACT
DISTRIBUTION
TO
NoDFT

OWNER
BHARTIYA RAIL BIJLEE COMPANY LTD.

CONSULTANT
NTPC Limited
(A GOVERNMENT OF INDIA ENTERPRISE)
ENGINEERING DIVISION

PROJECT
BRBCL RAIL BIJLEE COMPANY LTD.
(4X250MW)

BHARAT HEAVY ELECTRICALS LTD
POWER SECTOR
PROJECT ENGINEERING MANAGEMENT
NOIDA

	DEPT	NAME	SIGN	DATE
C	DRN	VV	–sd–	25.02.2020
	DESN	VV	–sd–	25.02.2020
	CHD	AKV	–sd–	25.02.2020
	APPD	TMSR	–sd–	25.02.2020

TITLE
LAYOUT FOR UNDERGROUND FACILITY SURVEY
BY GPR FOR FGD AREA

MPL	C	MSE	I	MAX	E

DEPT. SCALE NTS
SIGN
DATE

DRAWING No.
PE-DG-463-601-C002

SHEET 01 OF 02 REV 0

SIZE-A0

COMPUTER FILE NAME: