NAME	AREA(SQM)
ENT. LOBBY	286.42
LIBRARY	101.50
DISPATCH SECTION	41.64
TELEPHONE EXCHANGE	41.44
STATIONERY STORE	277.37
CRECHE	140.09

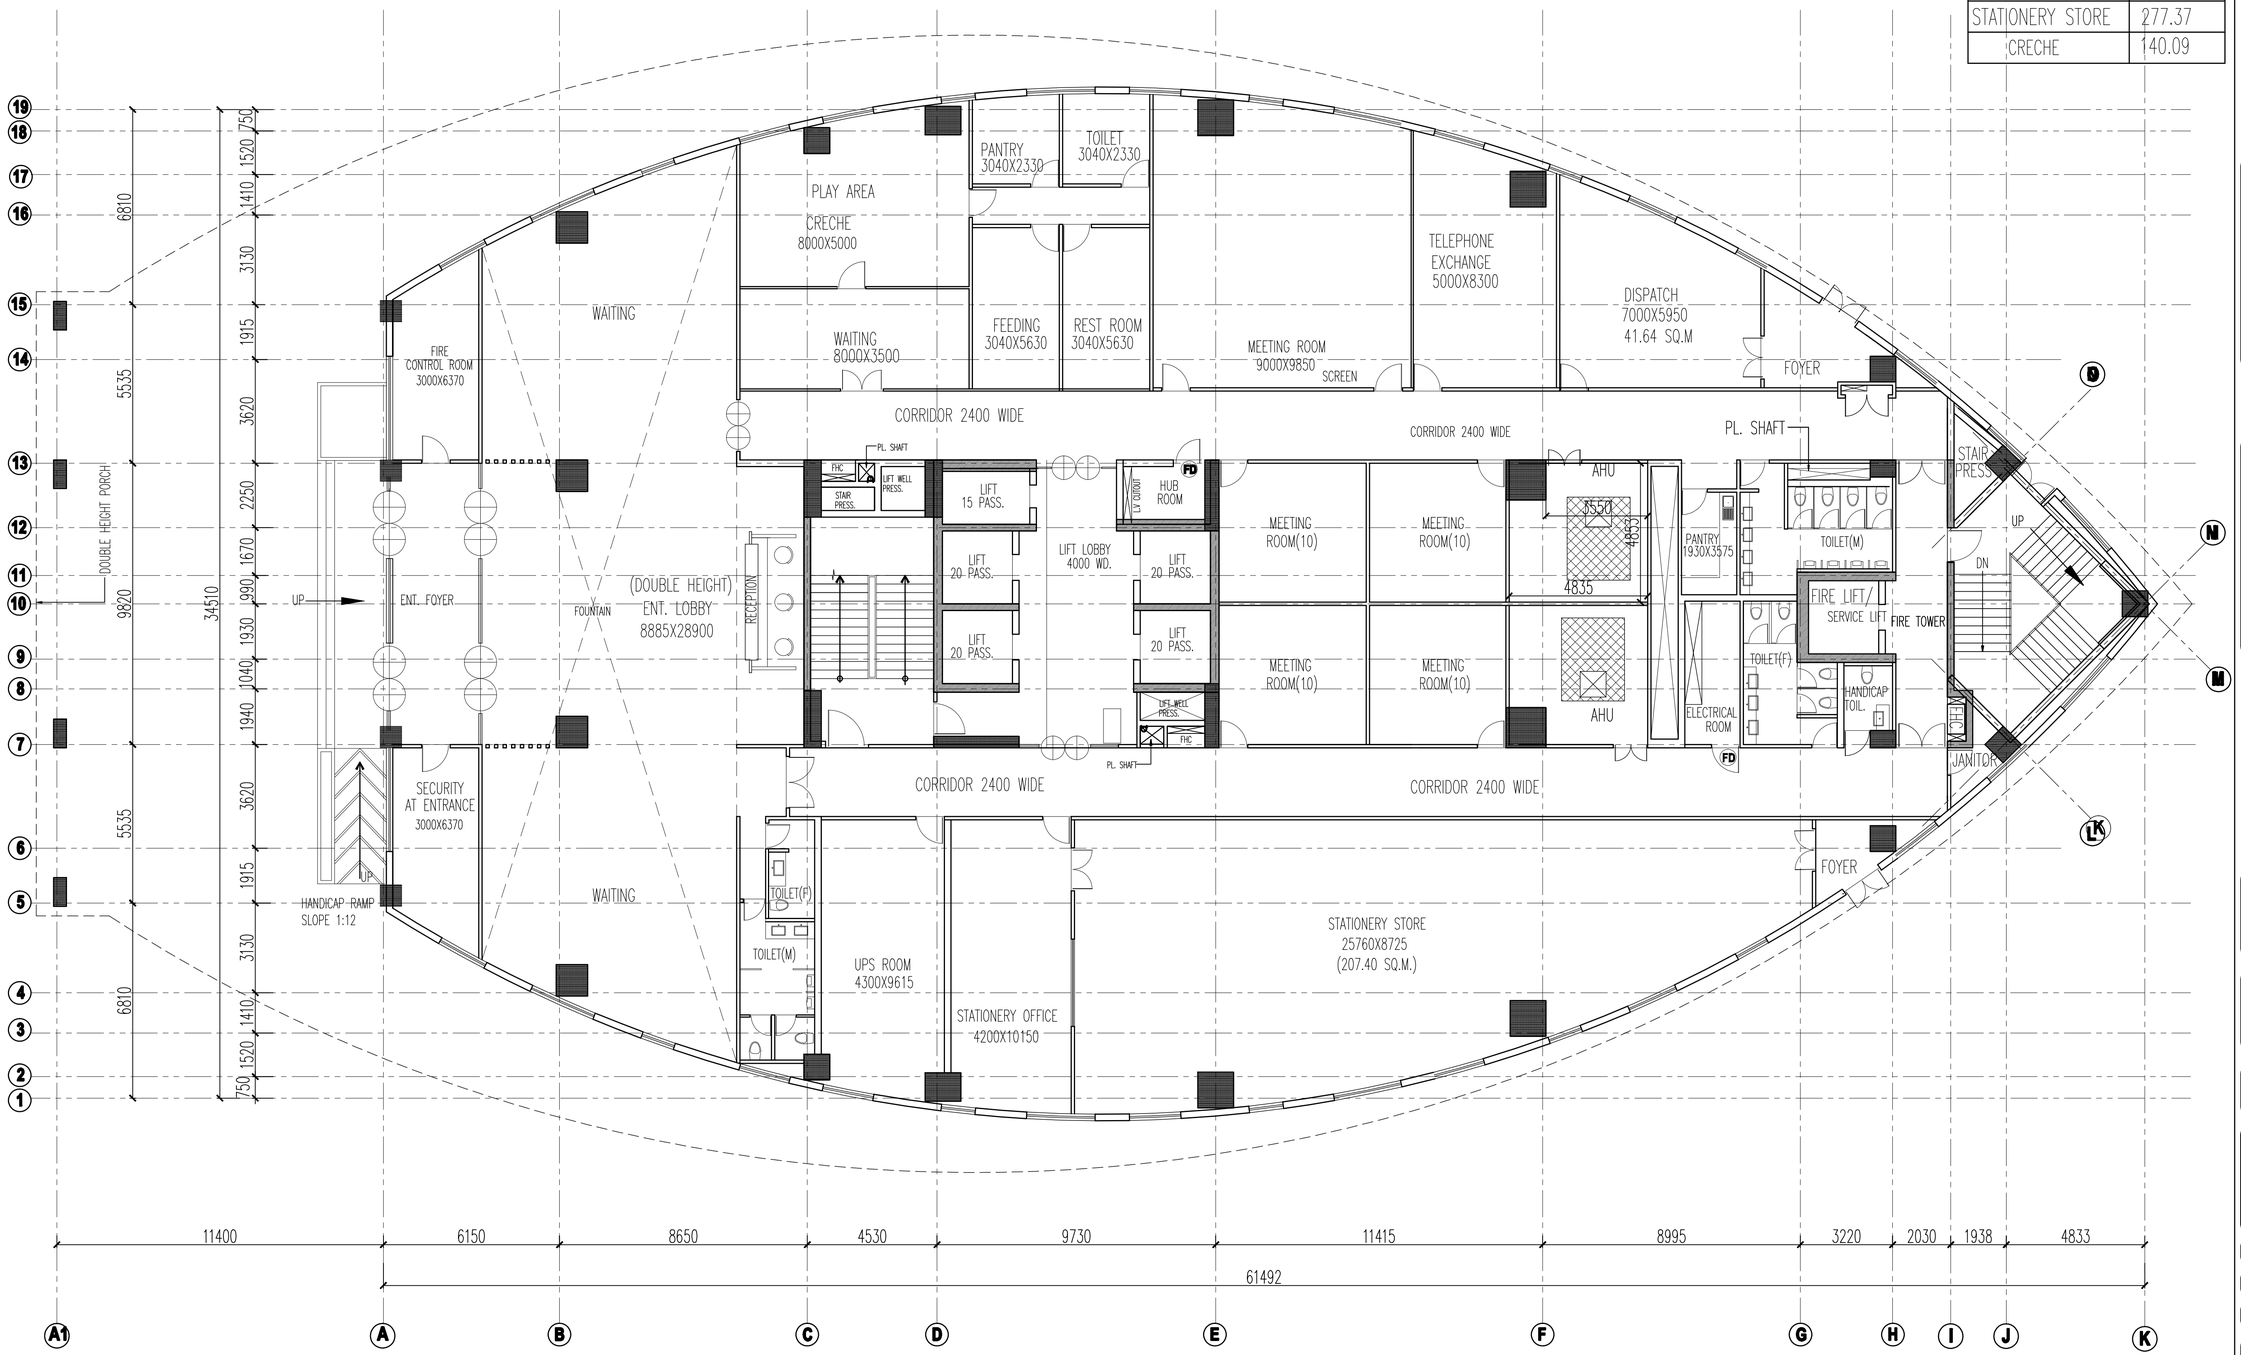

This drawing all its contents is the sole property of SPACE COMBINE copying of this drawing orpart there of or its use in any form whatsoever without the written permission of SPACE COMBINE is strictly prohibited

nos.	date	issued to

rev. no.	date	revision
R1	25/07/2017	BUILDING REVISED

client: BHEL
BHARAT HEAVY ELECTRICAL LIMITED
BHEL HOUSE, SIRI FORT NEW DELHI

project :
CORPORATE TOWER
AT MDI COMPLEX FOR BHEL
AT PLOT-25,SECTOR 16-A, NOIDA (U.P.)

title :
GROUND FLOOR PLAN

drawing released for :
- [x] FOR TENDER
- [ ] AUTHORITY
- [ ] CONSTRUCTION

drg. no. SC/BH/A/101	date 25/07/2017
scale 1:100	revision R1
drawn by RUPESH	ckd by AMIT

architects
SPACE COMBINE
Architects,Engineers,Planners
A1/112 SAFDARJUNG ENCLAVE,
Ph.No:- 46150000
NEW DELHI 110029