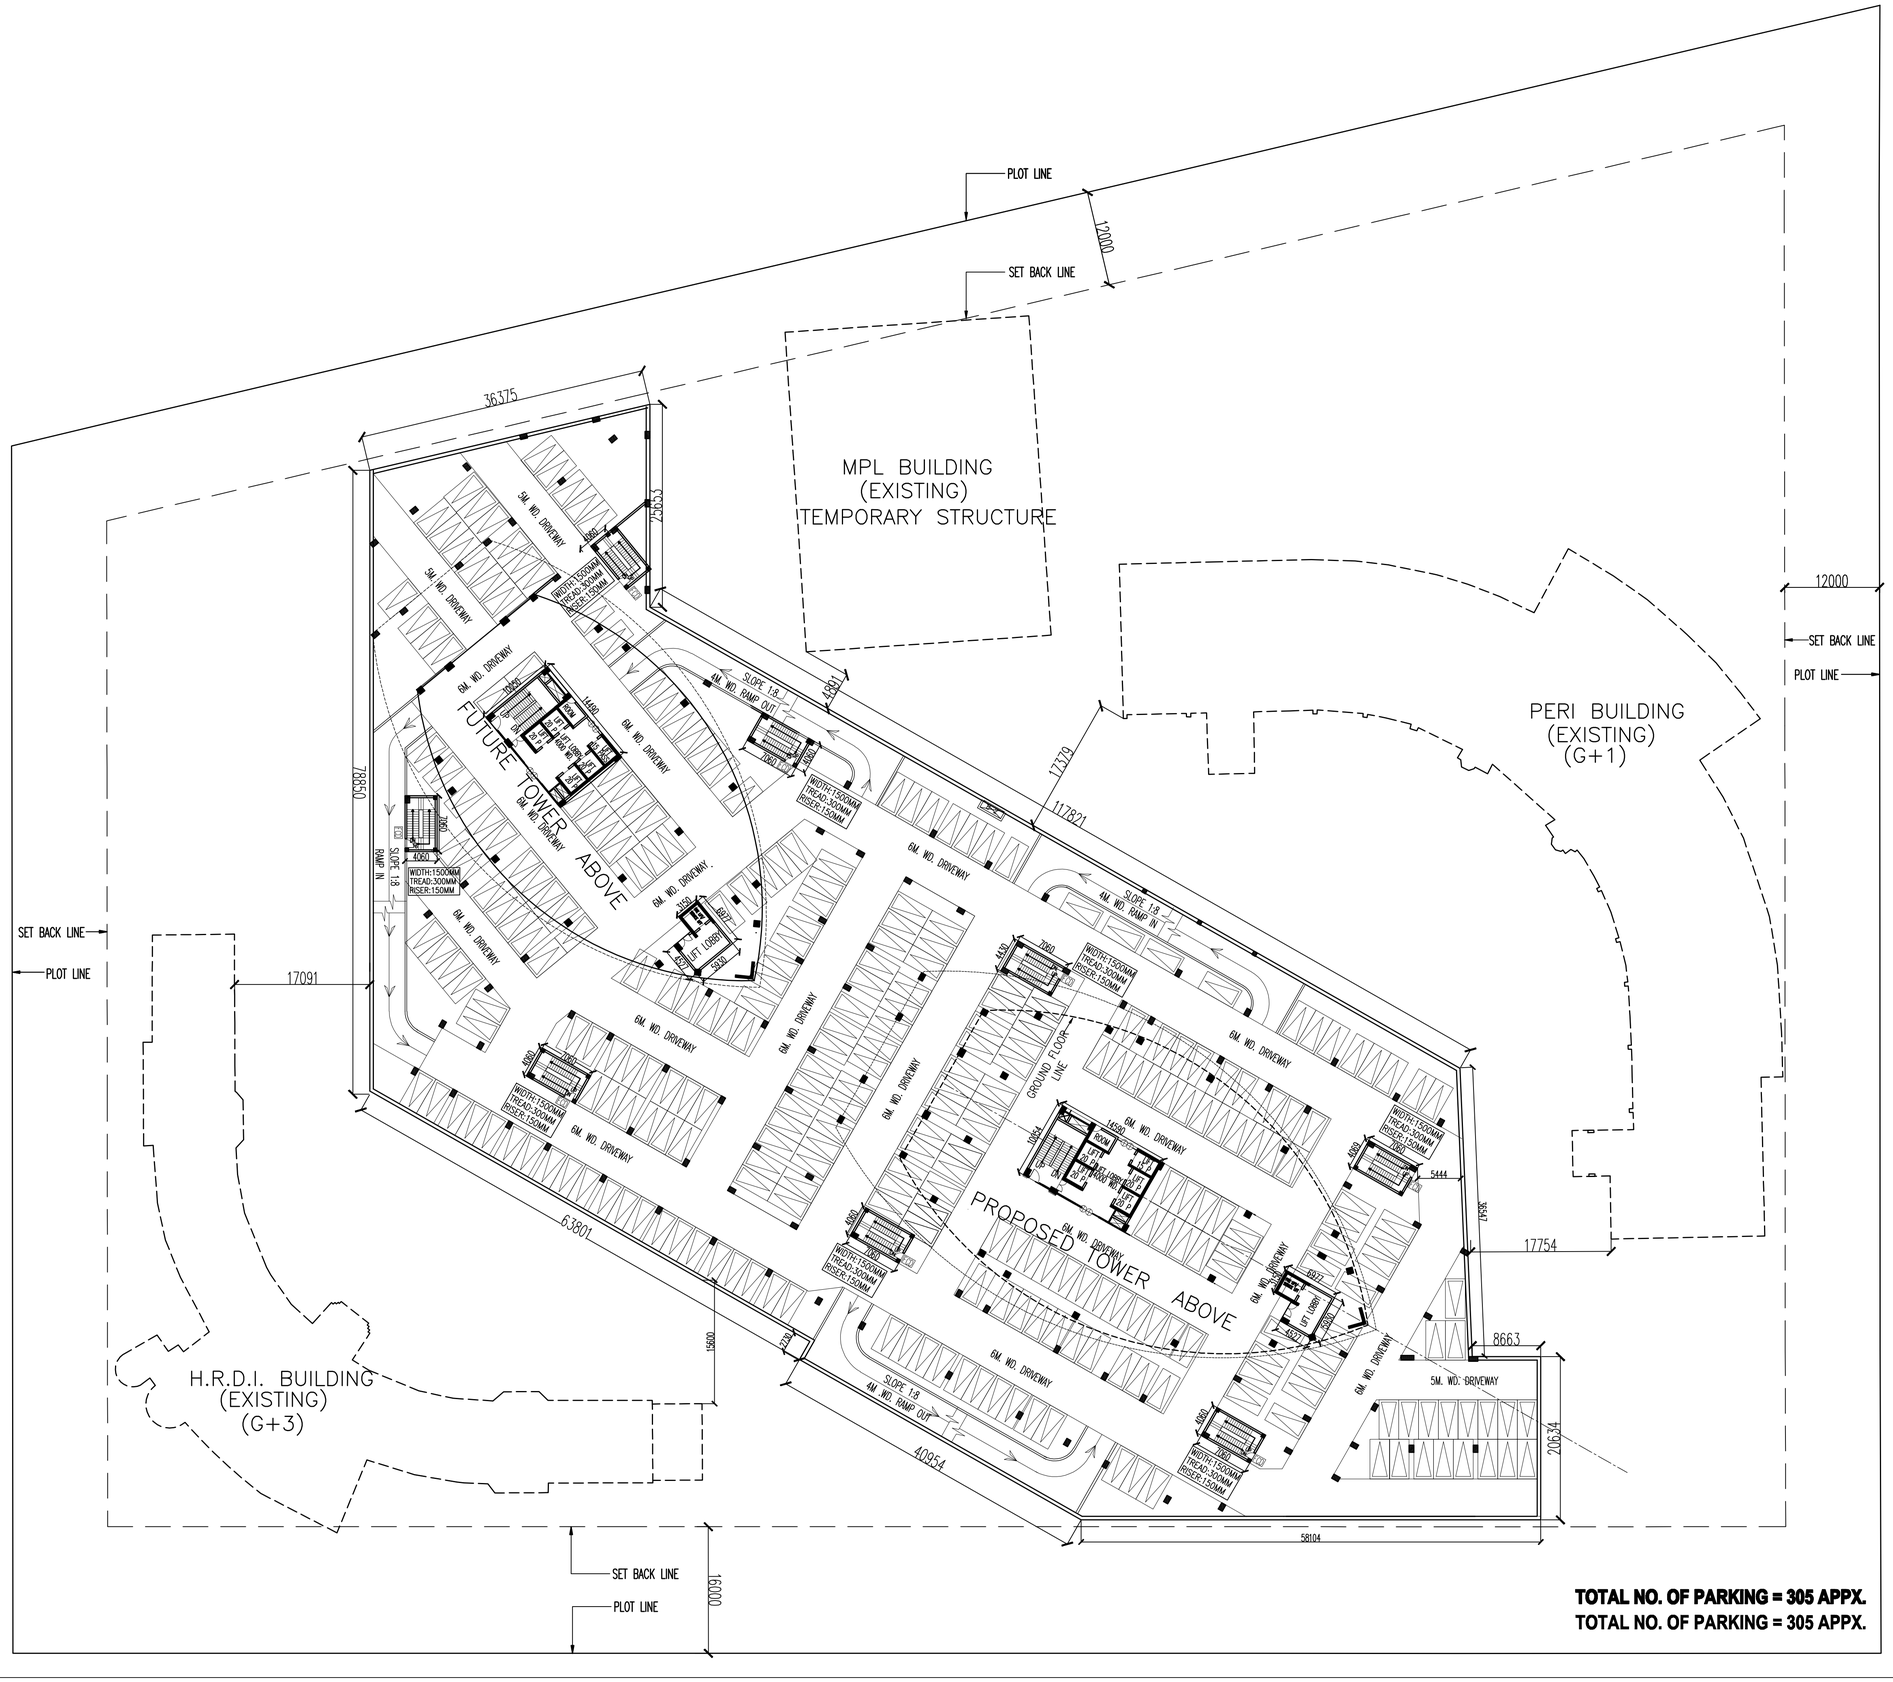

TOTAL NO. OF PARKING = 305 APPX.

TOTAL NO. OF PARKING = 305 APPX.

This drawing all its contents is the sole property of SPACE COMBINE copying of th drawing orpart there of or its use in an form whatsoever without the written permission of SPACE COMBINE is strictly prohibited

nos.	date	issued to
	25-7-17	MAIL TO CLIENT

rev. no.	date	revision

client:
BHEL
BHARAT HEAVY ELECTRICAL LIMITED
BHEL HOUSE, SIRI FORT NEW DELHI

project
CORPORATE TOWER
AT MDI COMPLEX FOR BHEL
AT PLOT-25,SECTOR 16-A, NOIDA (U.P.)

title
LOWER/2ND BASEMENT PLAN

drawing released for
- ☐ CONTROLLED COPY
- ☐ AUTHORITY
- ■ TENDER
- ☐ CONSTRUCTION

drg. no.	SC/BH/A/02	date	27/07/2017
scale	1:500	revision	R1
drawn by	AMIT	ckd by	AJAY

architects
SPACE COMBINE
Architects,Engineers,Planners
A1/112 SAFDARJUNG ENCLAVE, Ph.No:- 46150000 (10 lane)
NEW DELHI 110029