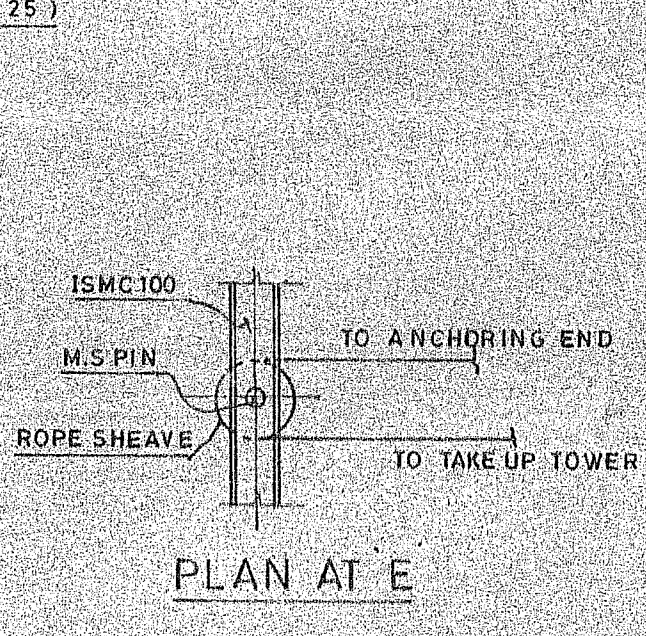
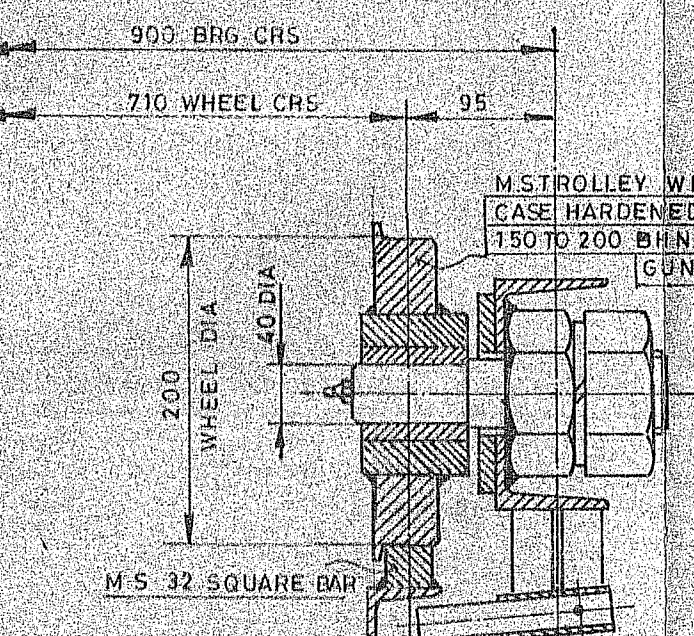
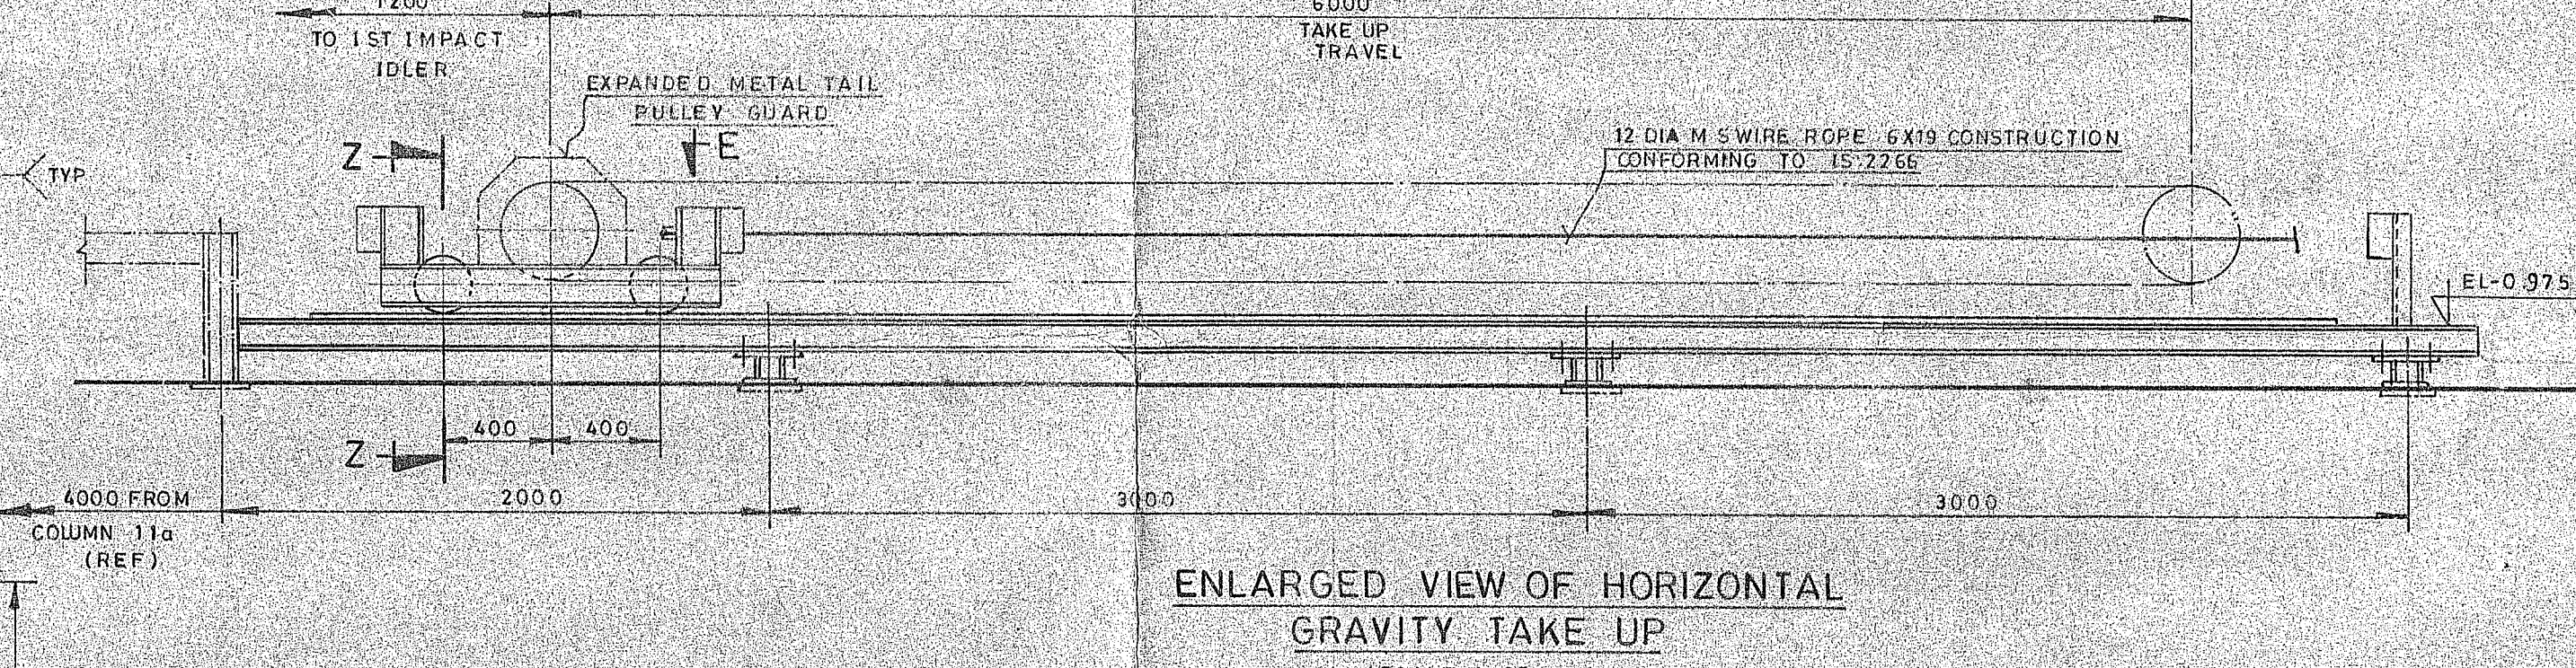
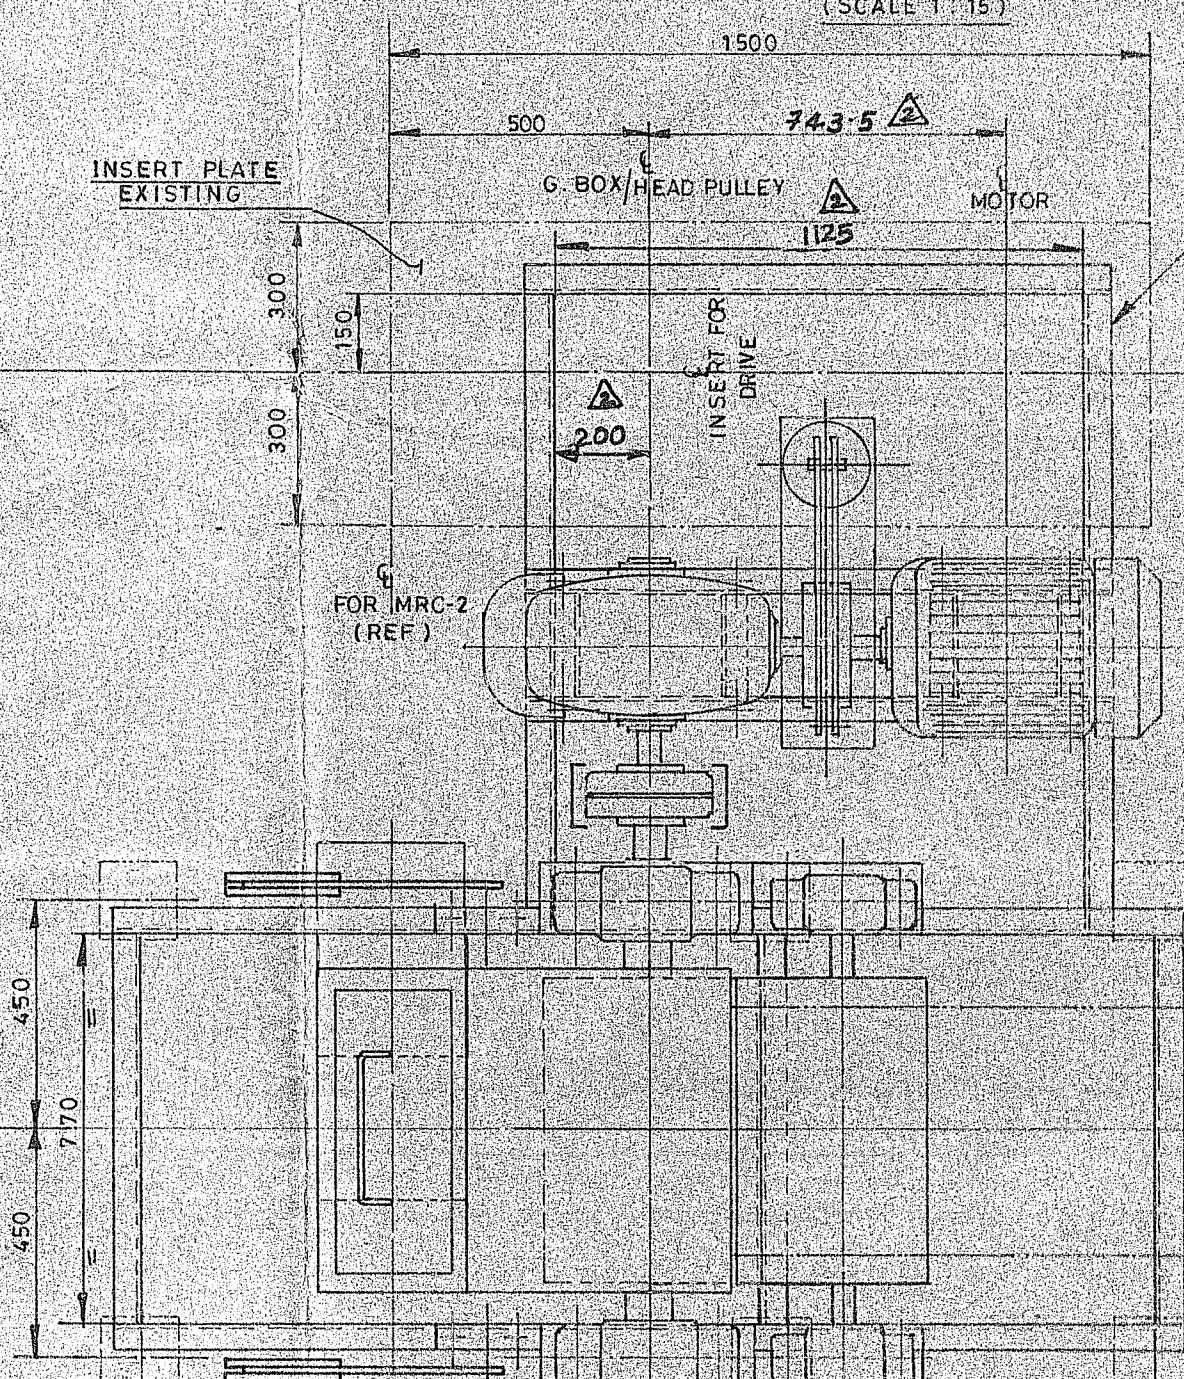
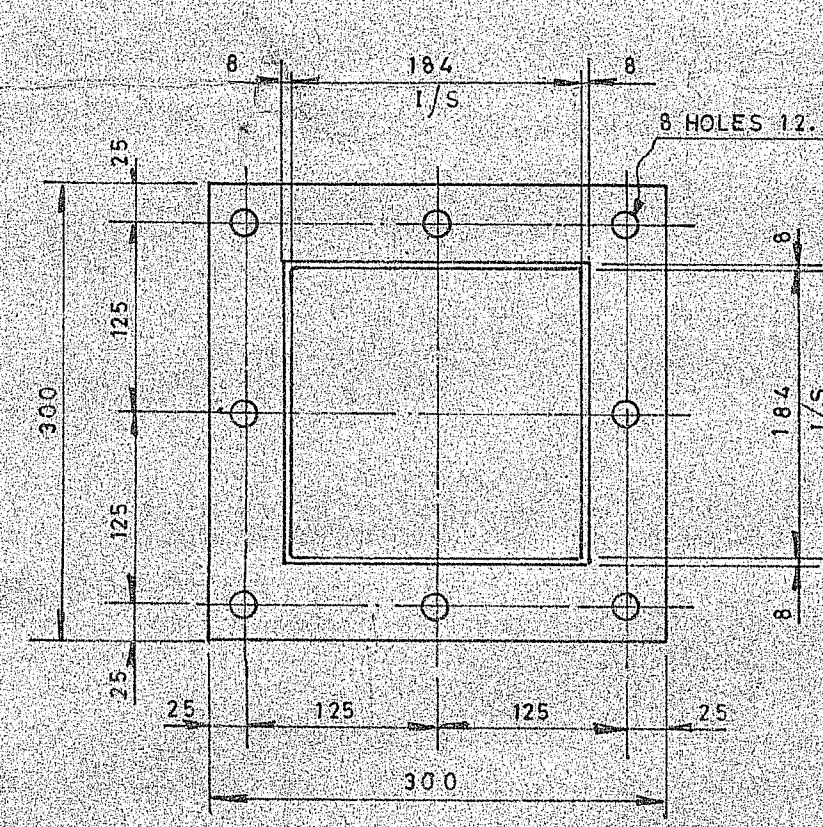
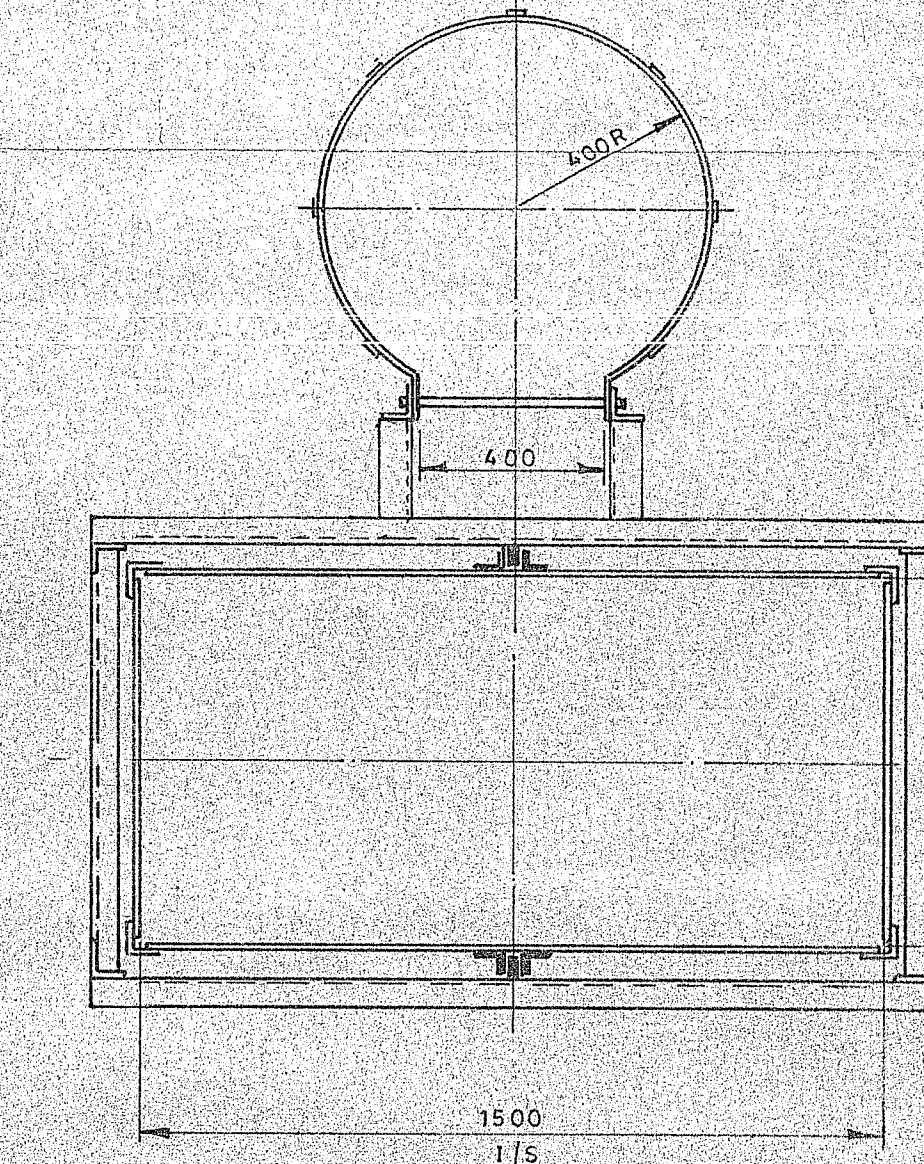
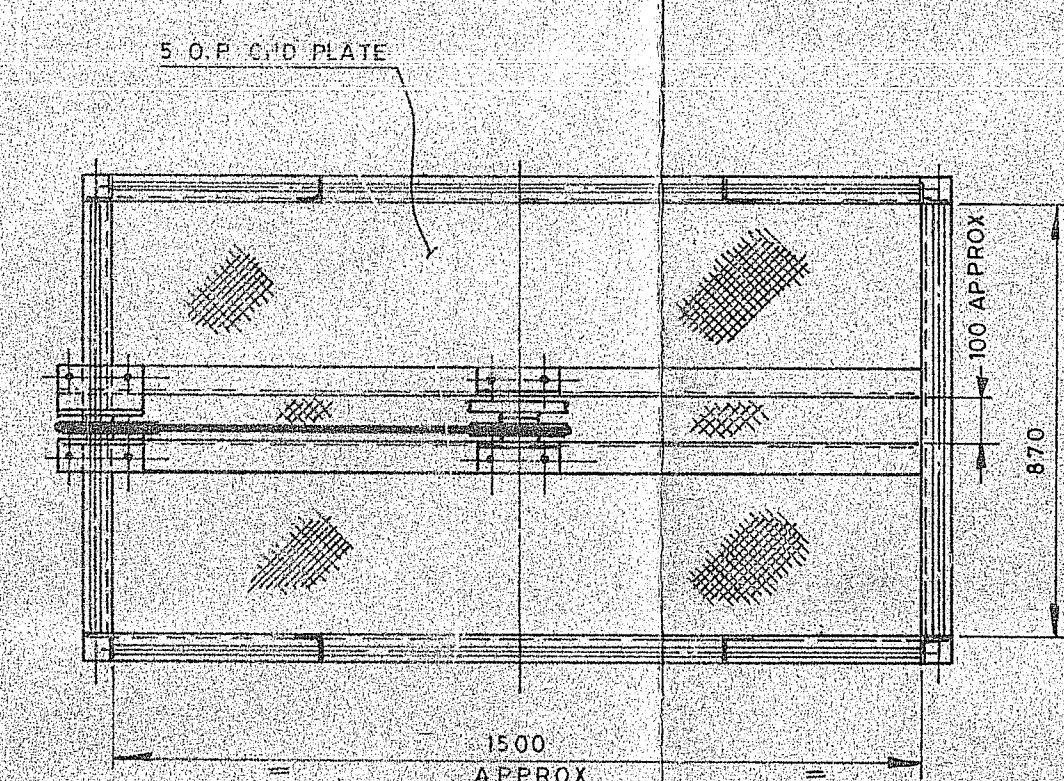
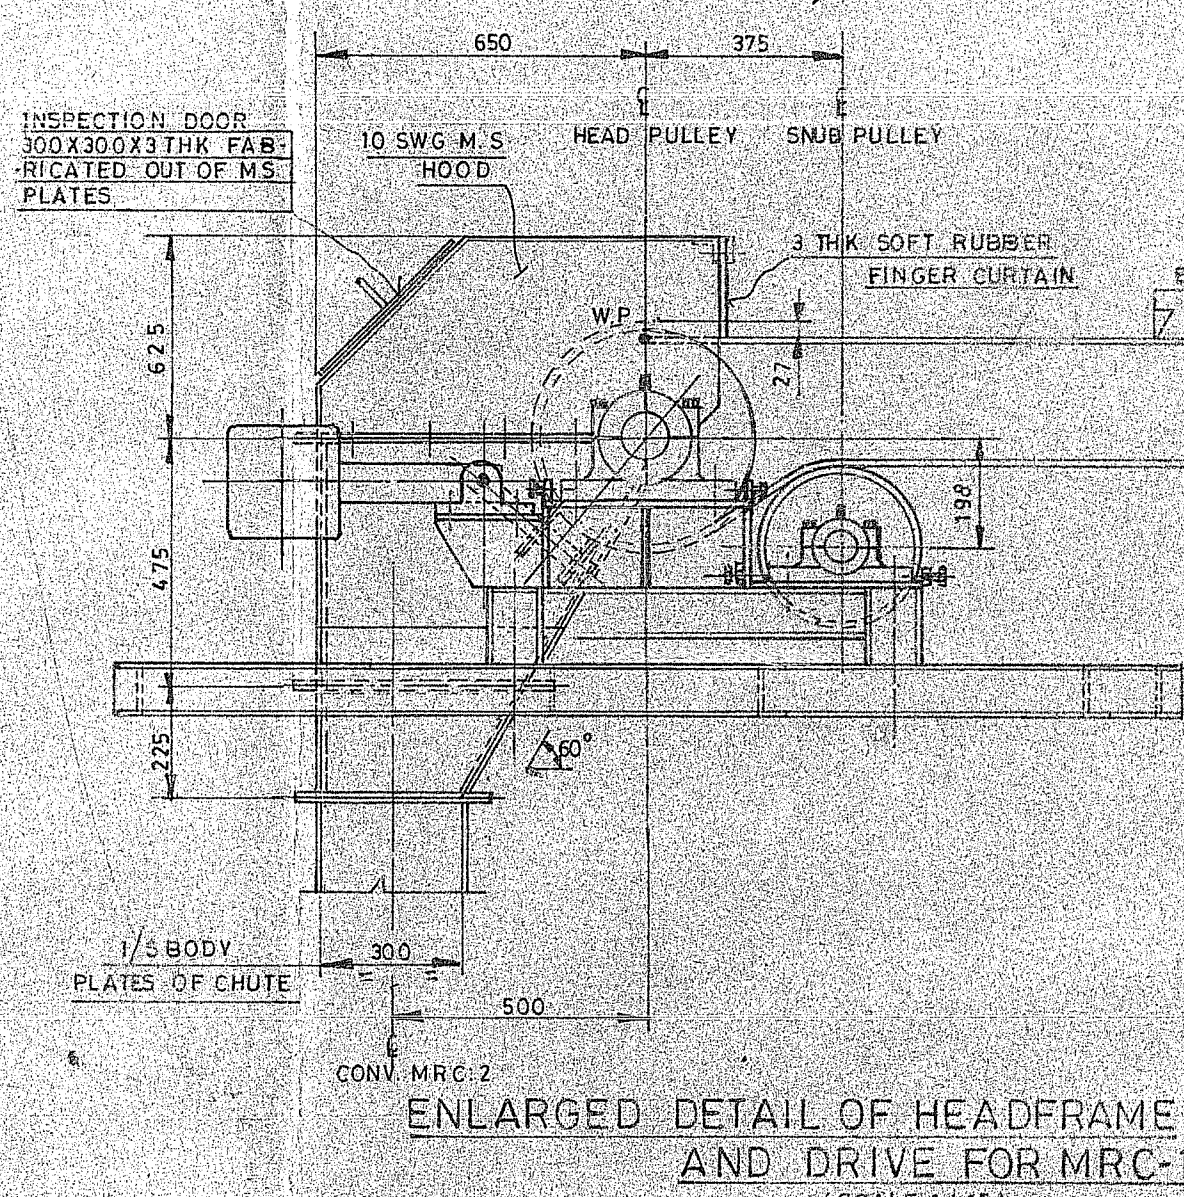
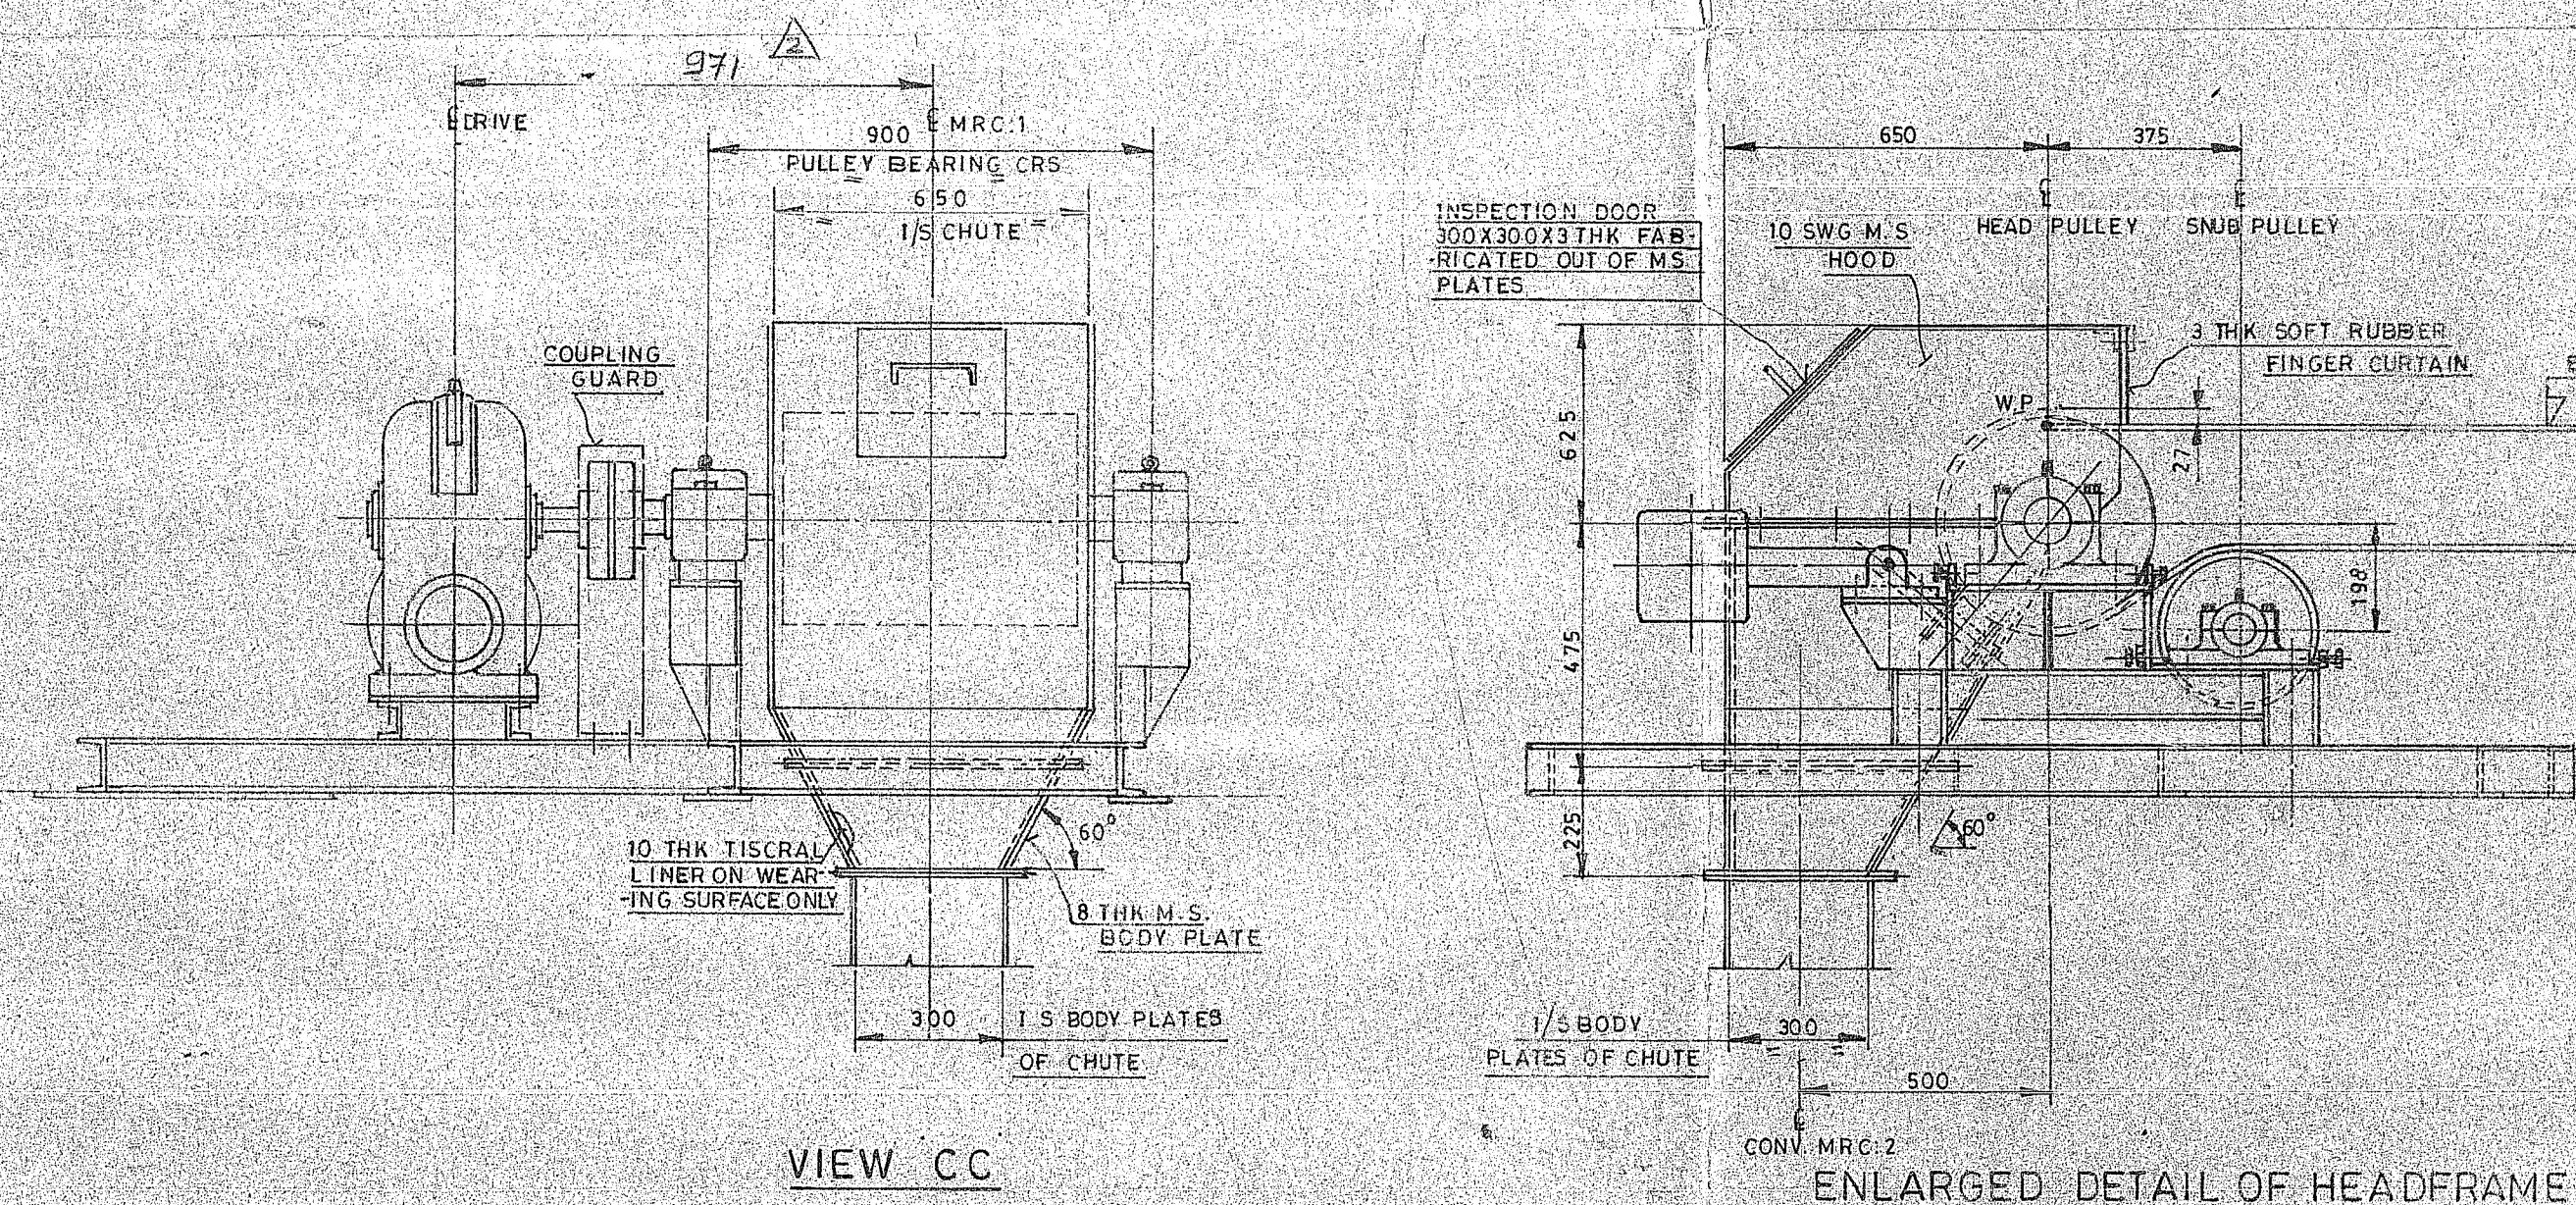
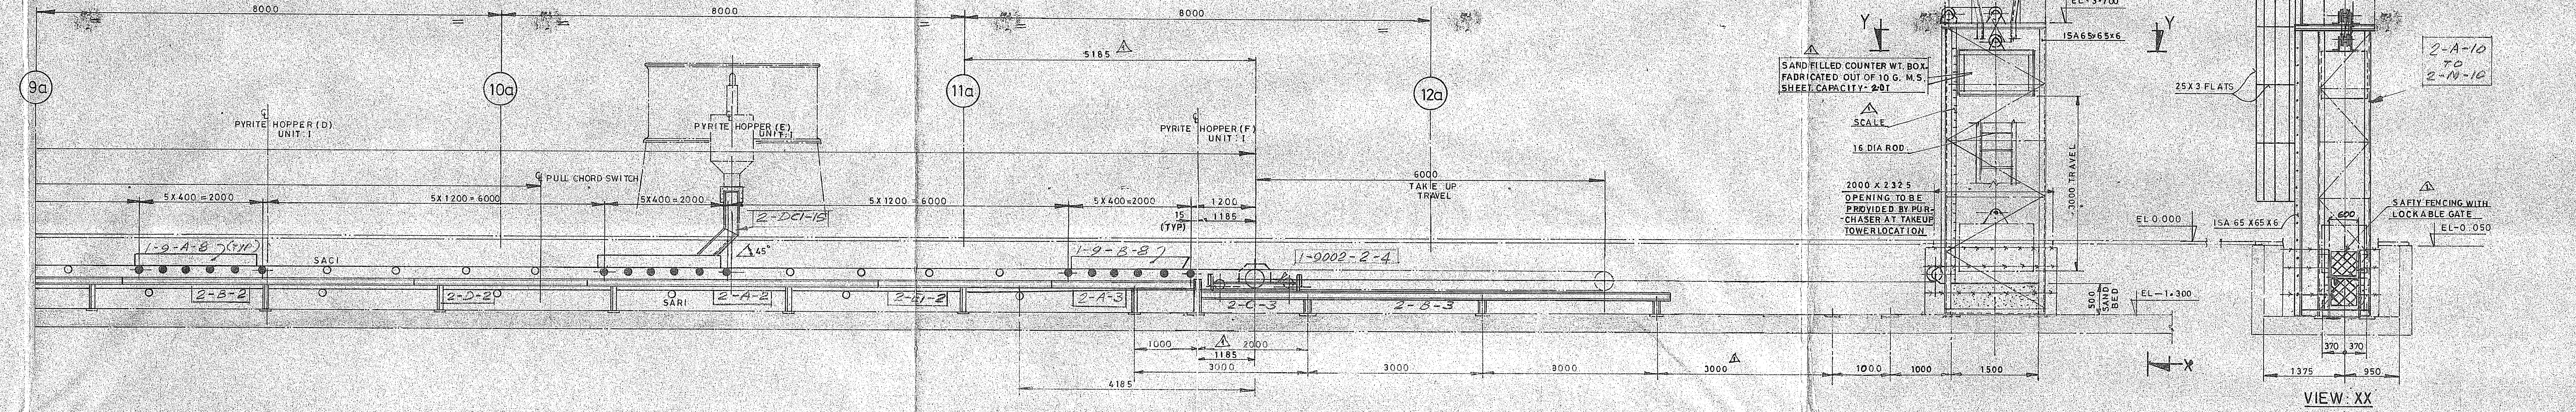
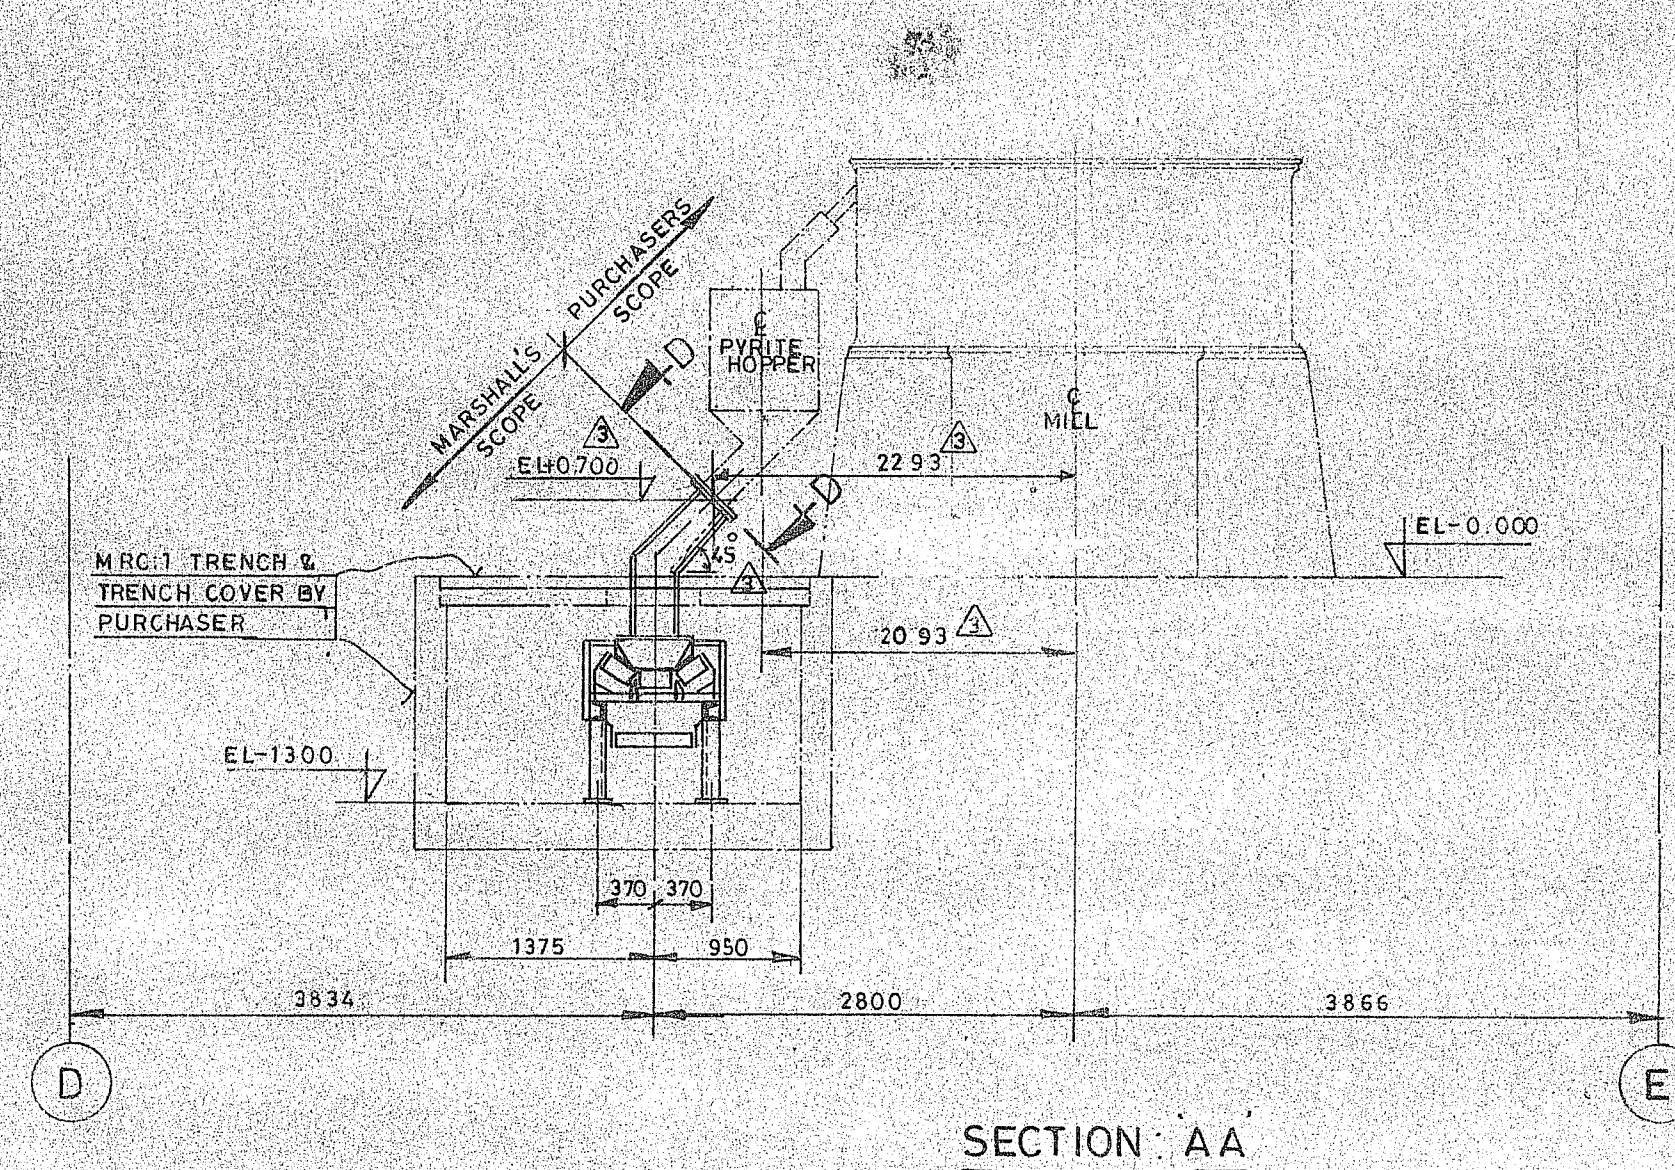
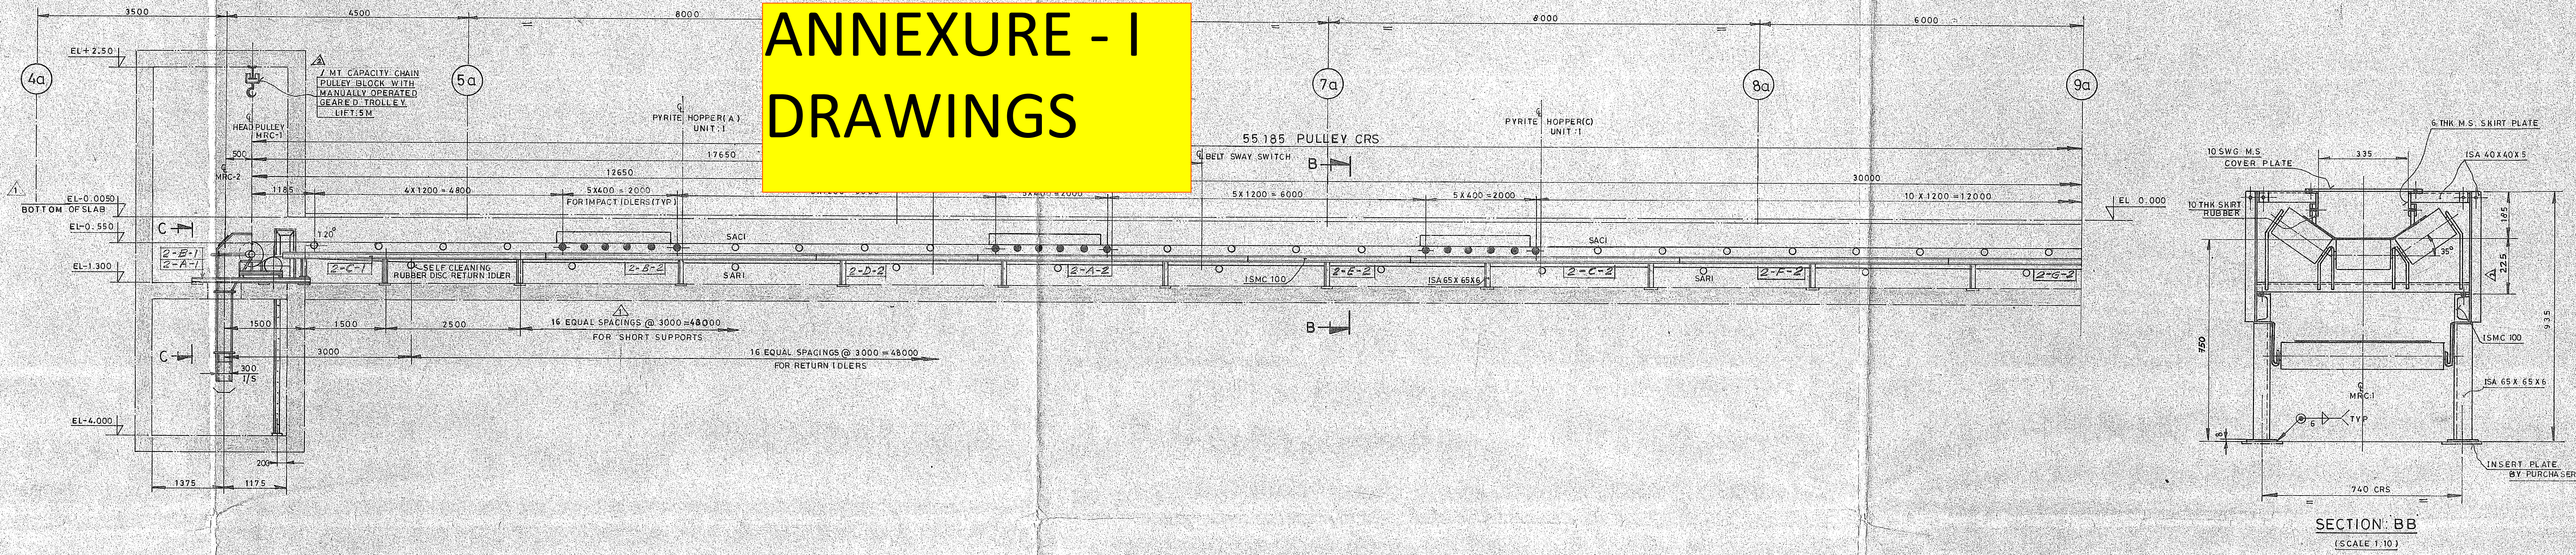
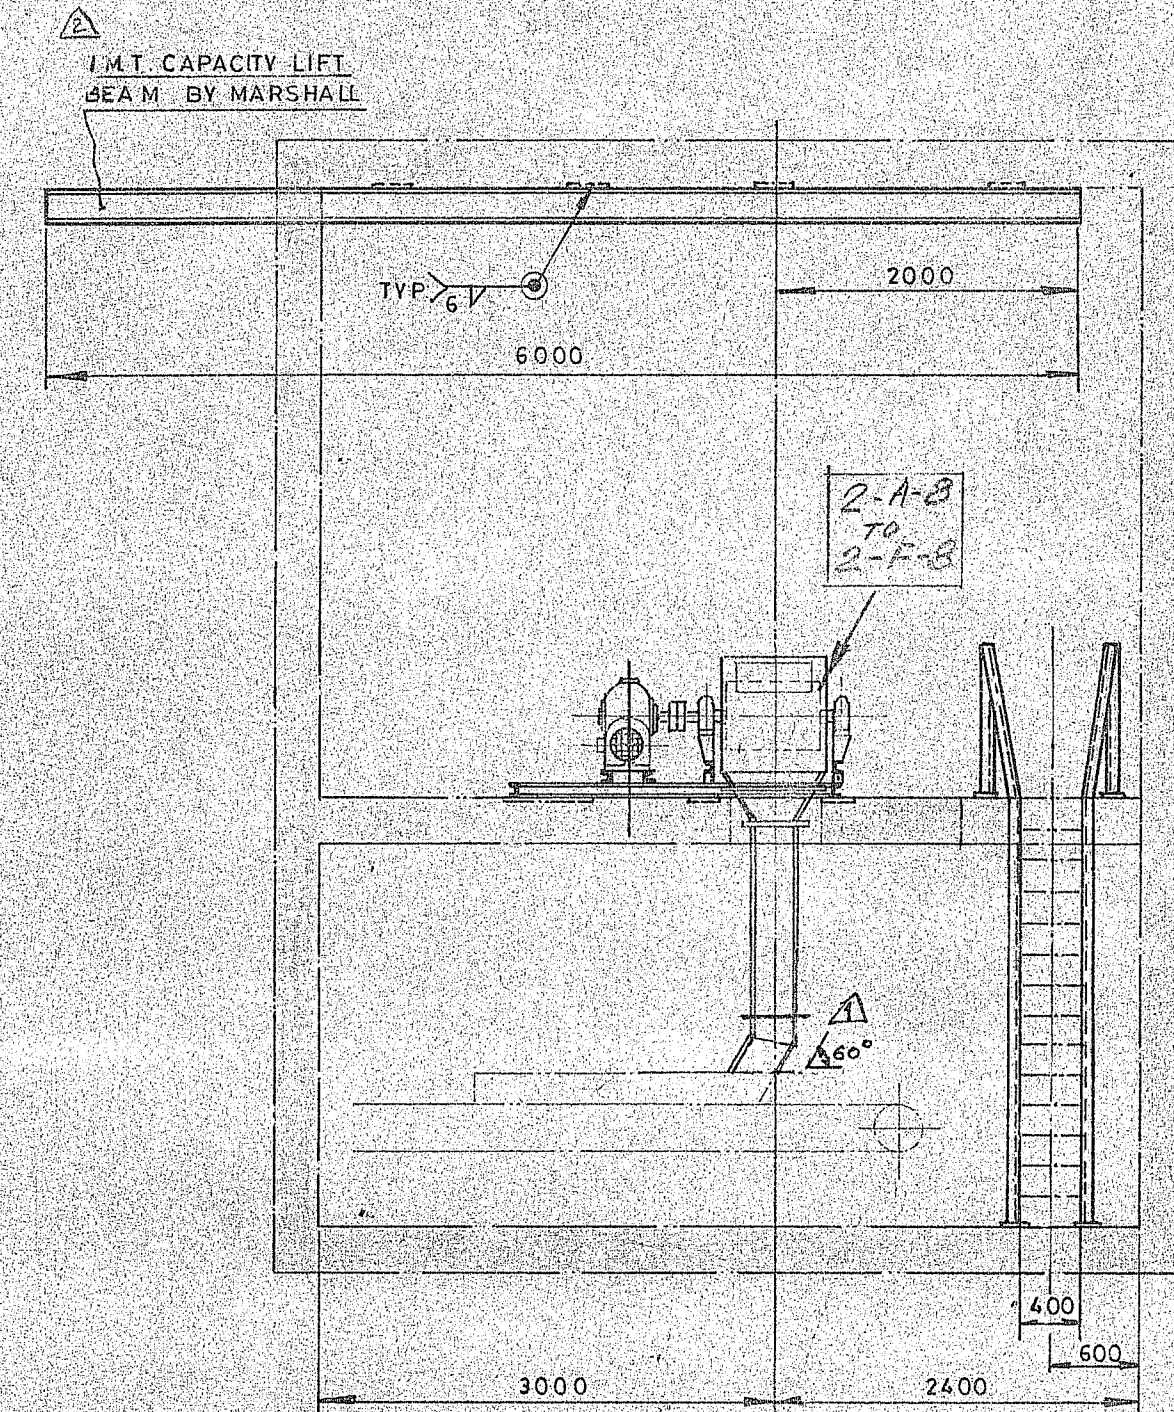


ANNEXURE DRAWINGS

[illegible]

NOTE: 1. THIS DRAWING TO BE READ IN CONJUNCTION
WITH DRAWING NO. 1-9002-2 & 0-9002-2 Sheet 2 Of 2 Sheets
2. ALL DIMENSIONS ARE IN M.M & LEVELS IN M
3. ALL CIVIL WORKS ARE BY PURCHASER HOWEVER ANY EMBEDDED
PLATES, OTHER THAN SLOW N.T.P. DRG. NO. 4210-167-P.M.A. 003,
WILL BE SUPPLIED BY MARSHALL

MADRAS - 600 058									
A) SECTION MARKS ADDED				DATE		PROJECT / CUSTOMER		DWT NO.	
1	DIMENSIONS WERE REVISED BASED ON HOPPER DIMENSIONS AS RECEIVED SITE	CRIP	2/11/11	1990	NAME	MIL. REJECTS HANDLING SYSTEM-STAGE I			
2	UTILITY OF CHINESE VESSEL ALLOCATED FROM 27 TO 101A30 (SEE MINOR DIMENSION CORRECTIONS MADE AS MARKED)		2/11/11	GRG	NAME	(UNIT 1 TO IV)			
	DRG REVISED AS PER NTPC LETTER CDR 18418/2010/160-14 DATED 30.09.10	CS	6-1-10	DRN	NAME	M/S NTPC KAKHAJAO STPP			
	SEE MINOR DIMENSION CORRECTIONS MADE IN SUPPORT STAGE ICS & LAB-BOTH LEVEL, CONVEYOR COMPONENTS SUPPORT CATIONS CHANGED AS PER REVISED CALCULATIONS INCORPORATING NTPC COMMENTS	CS	6-1-10	PROJ	NAME				
NO				PROJ	SCALE	TITLE			
					1:50	G A OF CONVEYOR MRC-1 (UNIT-1)			0-9007-3
					1:50	WITH PYRITE HOPPER			Sheet 1 of 2 Sheets
					1:50	DISCHARGE CHUTE			SET 1