FIRST ANGLE PROJECTION

(ALL DIMENSIONS ARE IN mm)

DRG. NO. PY-LE-1M088-1260-02

SHT. 01 OF 02

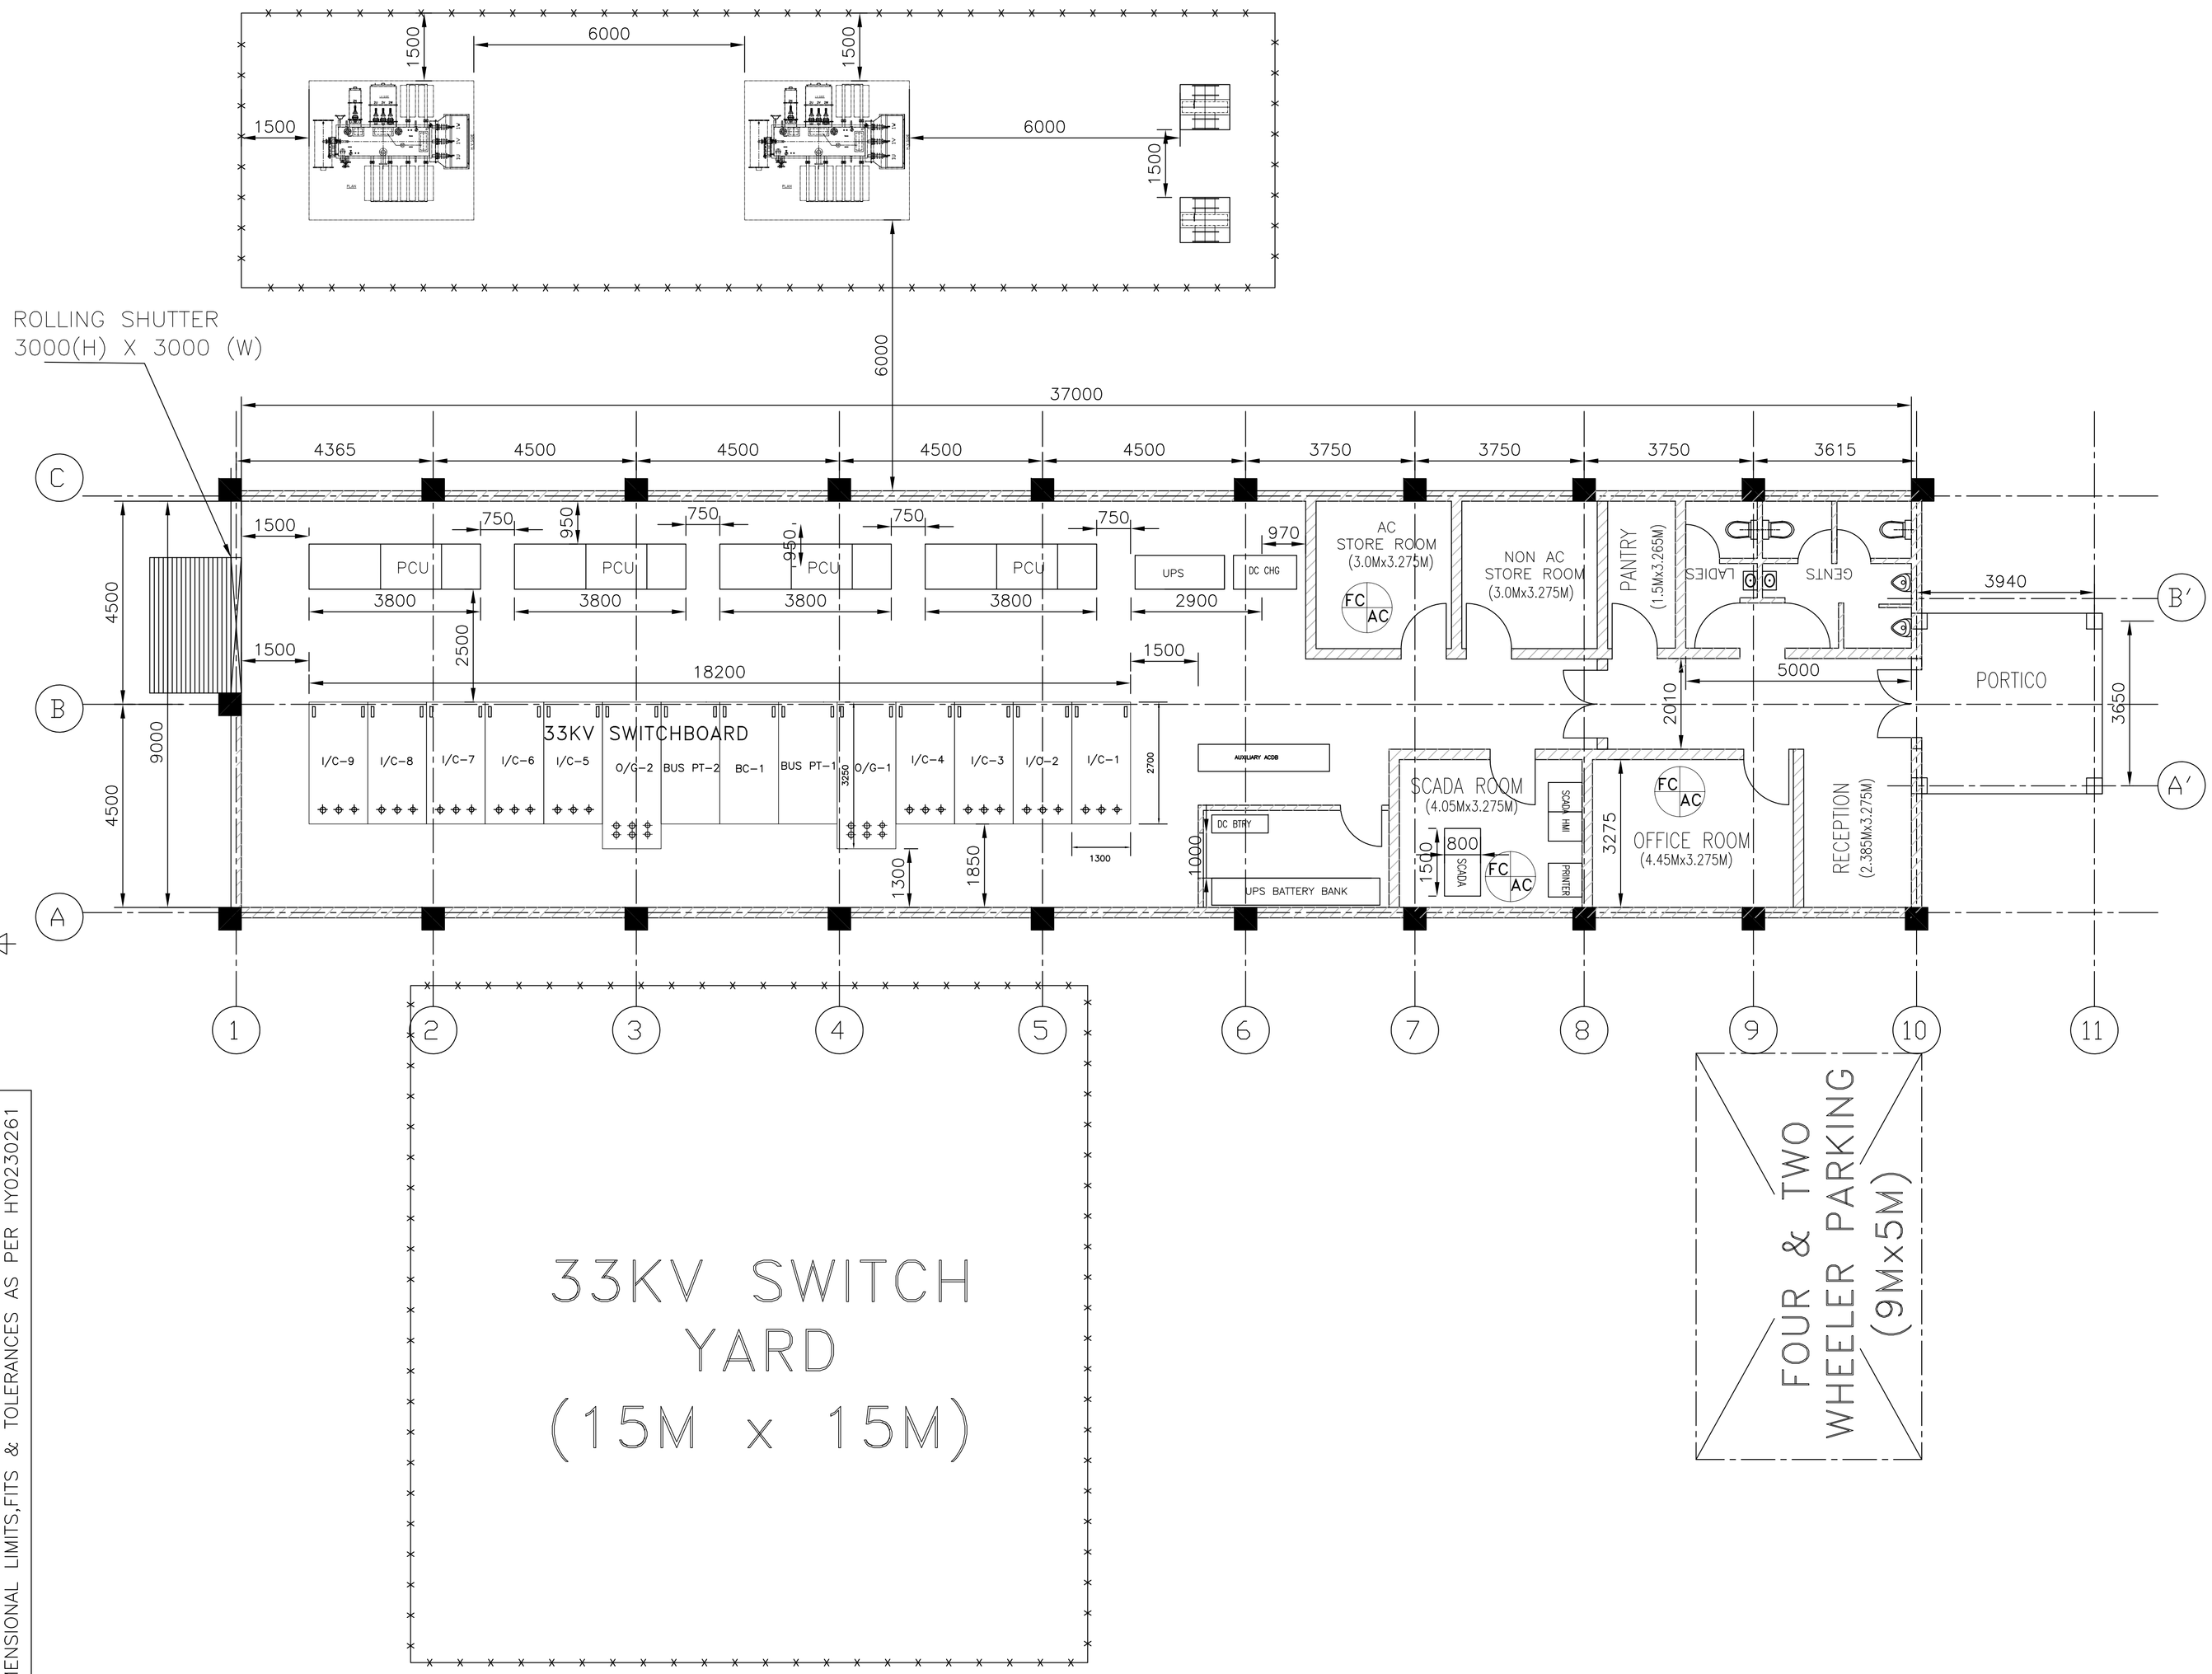

PESS BUILDING LAYOUT FOR 40MW SITE

NOTES:

1. LENGTH AND WIDTH OF THE PESS ROOM SHALL BE MEASURED CENTERLINE TO CENTERLINE.
2. ROLLING SHUTTER DIMENSIONS SHALL BE 3X3M.
3. LOCATION/DIMENSION OF WINDOWS, DOORS, WALLS, COLUMNS ETC ARE INDICATIVE AND SHALL BE FINALISED DURING DETAIL ENGINEERING. CIVIL ENGG TO DECIDE FINAL DETAILS AS PER RELEVANT CODE.
4. WALL CUT OUTS SHOWN IN THE DRAWING FOR EXHAUST FANS ARE TENTATIVE, SAME SHALL BE FINALIZED AFTER FINALIZATION OF EXHASUT FAN VENDOR.
5. TOP OF EXHAUST FAN CUT OUT SHALL BE 400MM FROM THE BOTTOM OF THE CIELING.
6. DIMENSIONS INDICATED ARE IN MM UNLESS OTHERWISE SPECIFIED.

For Tender Purpose Only

THE INFORMATION ON THIS DOCUMENT IS THE PROPERTY OF BHARAT HEAVY ELECTRICALS LIMITED. IT MUST NOT BE USED DIRECTLY OR INDIRECTLY IN ANY WAY DETRIMENTAL TO THE INTEREST OF THE COMPANY

GENERAL DIMENSIONAL LIMITS,FITS & TOLERANCES AS PER HY0230261

COMPUTER FILE NAME | REF. DRG. NO. | SIGN. AND DATE | INVENTORY NO

REV.	DATE	ALTERED	CHD/APPD
ZONE			

PROJECT : 65MWp SOLAR POWER PLANT

CUSTOMER : NEYVELI LIGNITE CORPORATION LTD.
CONSULTANT : NEYVELI-TAMILNADU

BHARAT HEAVY ELECTRICALS LTD.
UNIT : PE&SD-HYDERABAD

	NAME	SIGN.	DATE	NO.OF VAR.
DRN.	G.SESHU KIRAN		06.08.16	N.A.
CHD.	P SURESH		06.08.16	
APPD.	J K PATTANAIK		06.08.16	

DEPT.	UNTOL. DIMS.		SCALE	WEIGHT (KG)	REF. TO ASSY. DRG.	ITEM NO.	NO.OF ITEMS
PE&SD	GR.		1:90	N.A.	N.A.	N.A.	N.A.
CODE 450	g/M/f						

TITLE: PESS ROOM EQUIPMENT LAYOUT

CARD CODE: NA

DRAWING NO. PY-LE-1M088-1260-02 REV. 00

SHT. No 01 NO. OF SHT. 02