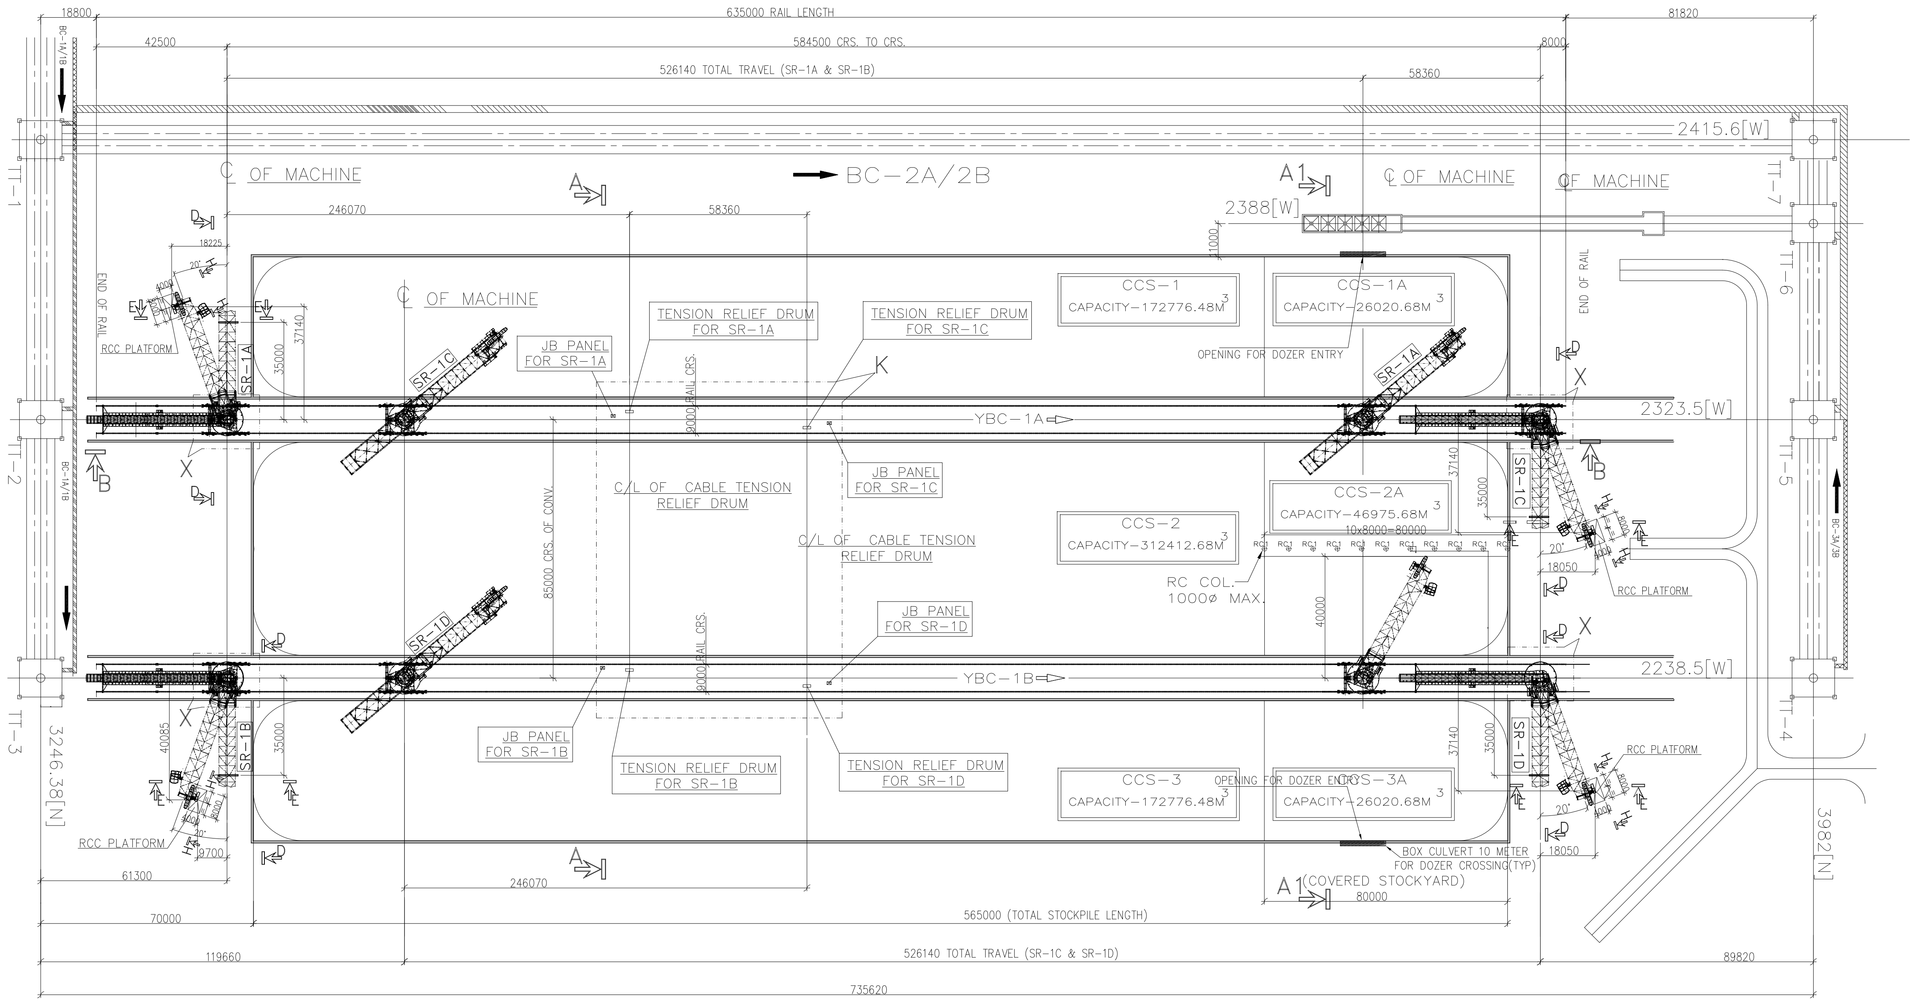

KEY PLAN (STOCK YARD PLAN)

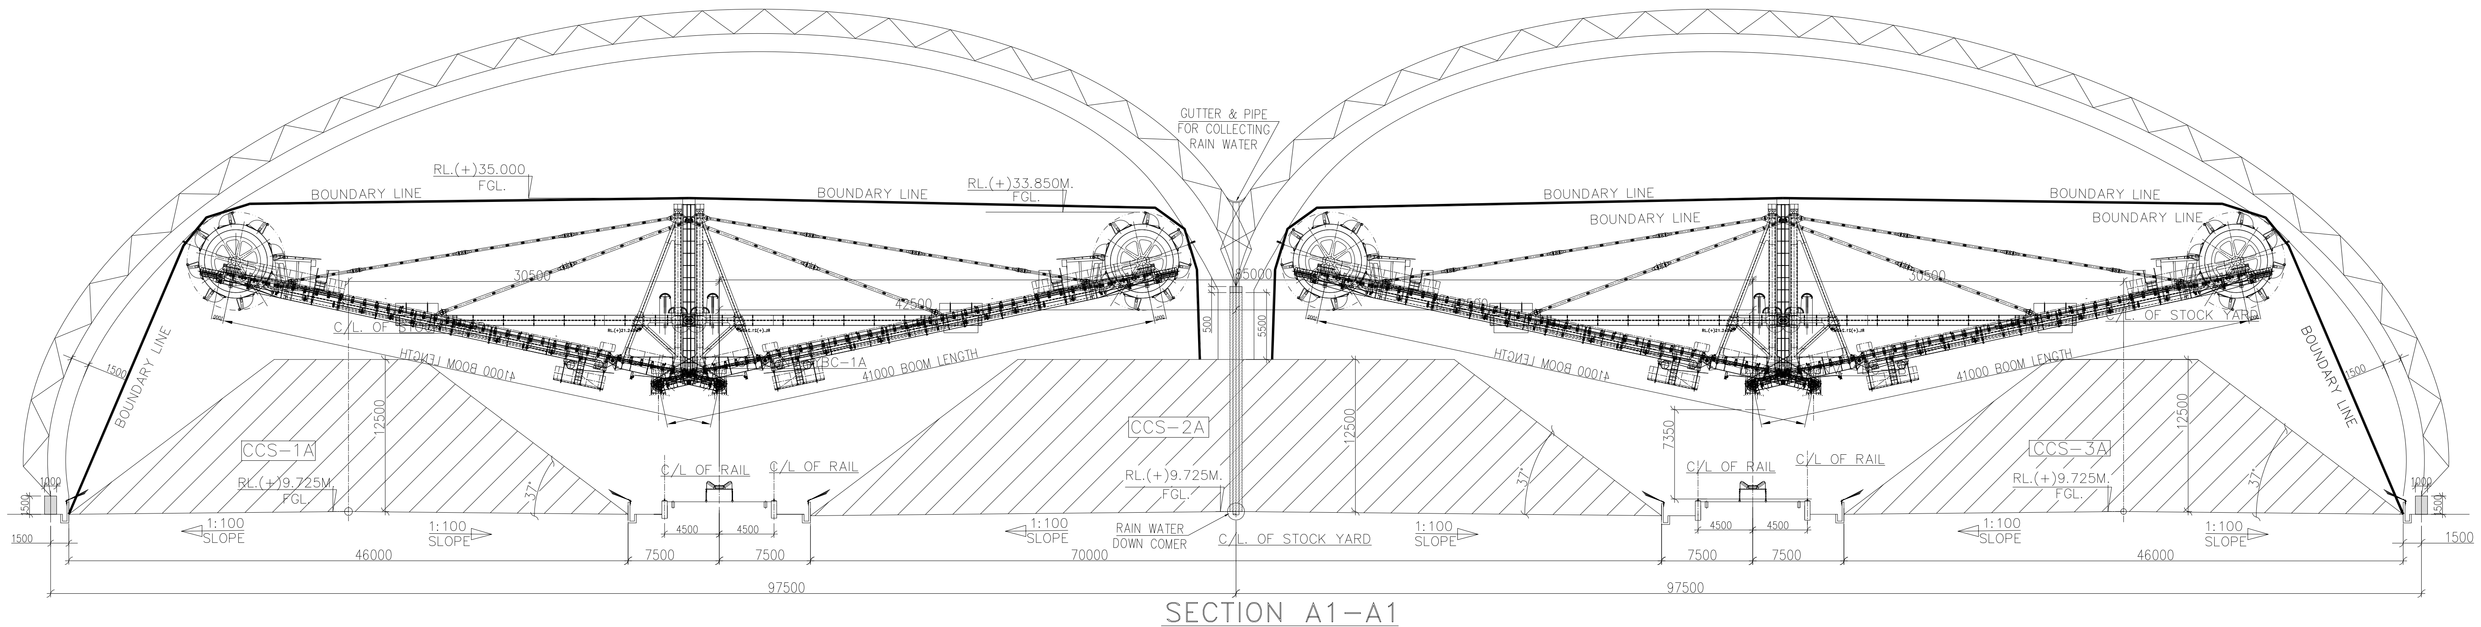

SECTION A1-A1
(OPTION-1)

TENDER PURPOSE ONLY

NOTES:

1. PROFILE SHOWN IS INDICATIVE, SHOWING THE MINIMUM BOUNDARY LINE / CLERANCES FROM THE EQUIPMENT. VENDOR SHALL COSNIDER SUITABLE PROFILE BY MEETING THE CLEARNACE FROM THE EQUIPMENT.

PROJECT:	2x660 MW ENNORE SEZ SUPERCRITICAL THERMAL POWER PROJECT AT ASH DYKE OF NCTPS, CHENNAI-57.
CUSTOMER:	TAMILNADU GENERATION AND DISTRIBUTION CORPORATION
CUSTOMER CONSULTANT:	DESEIN CONSULTING ENGINEERS NEW DELHI INDIA
EPC CONTRACTOR:	BHARAT HEAVY ELECTRICALS LIMITED

JOB No.: IS-1-14-2004
STATUS OF DRAWING.: FOR APPROVAL

DISTRIBUTION OF PRINTS	QTY.

BHARAT HEAVY ELECTRICALS LIMITED
INDUSTRIAL SYSTEMS GROUP
BANGALORE

	NAME	SIGN	DATE	NO.OF VAR
DRN.	IRSHAD	-sd-	15.07.2019	
CHD.	SAIKUMAR	-sd-	15.07.2019	
APPD.	SCC	-sd-	15.07.2019	

REV.	NAME	SIGN	DATE
ALTERED			
CHECKED			
APPROVED			

ZONE

DIRECTORY : A0-688
FILE NO. : -
SCALE NTS
WEIGHT(Kgs.)
REF DRC. -
ITEM NO.
NO.OF ITEMS

TITLE :
COAL COVER SHED - GENERAL ARRANGEMENT

BHEL DRAWING NUMBER: IS-1-CE-688-303-C523
REV. 0
SHEET NO. 01
NO.OF SHTS. 01

COPYRIGHT AND CONFIDENTIAL
The information on this document is the property of BHARAT HEAVY ELECTRICALS LIMITED
It must not be used in any way detrimental to the interest of the Company.

REF.DRG.NO. | SIGN & DATE | INVENTORY NO.