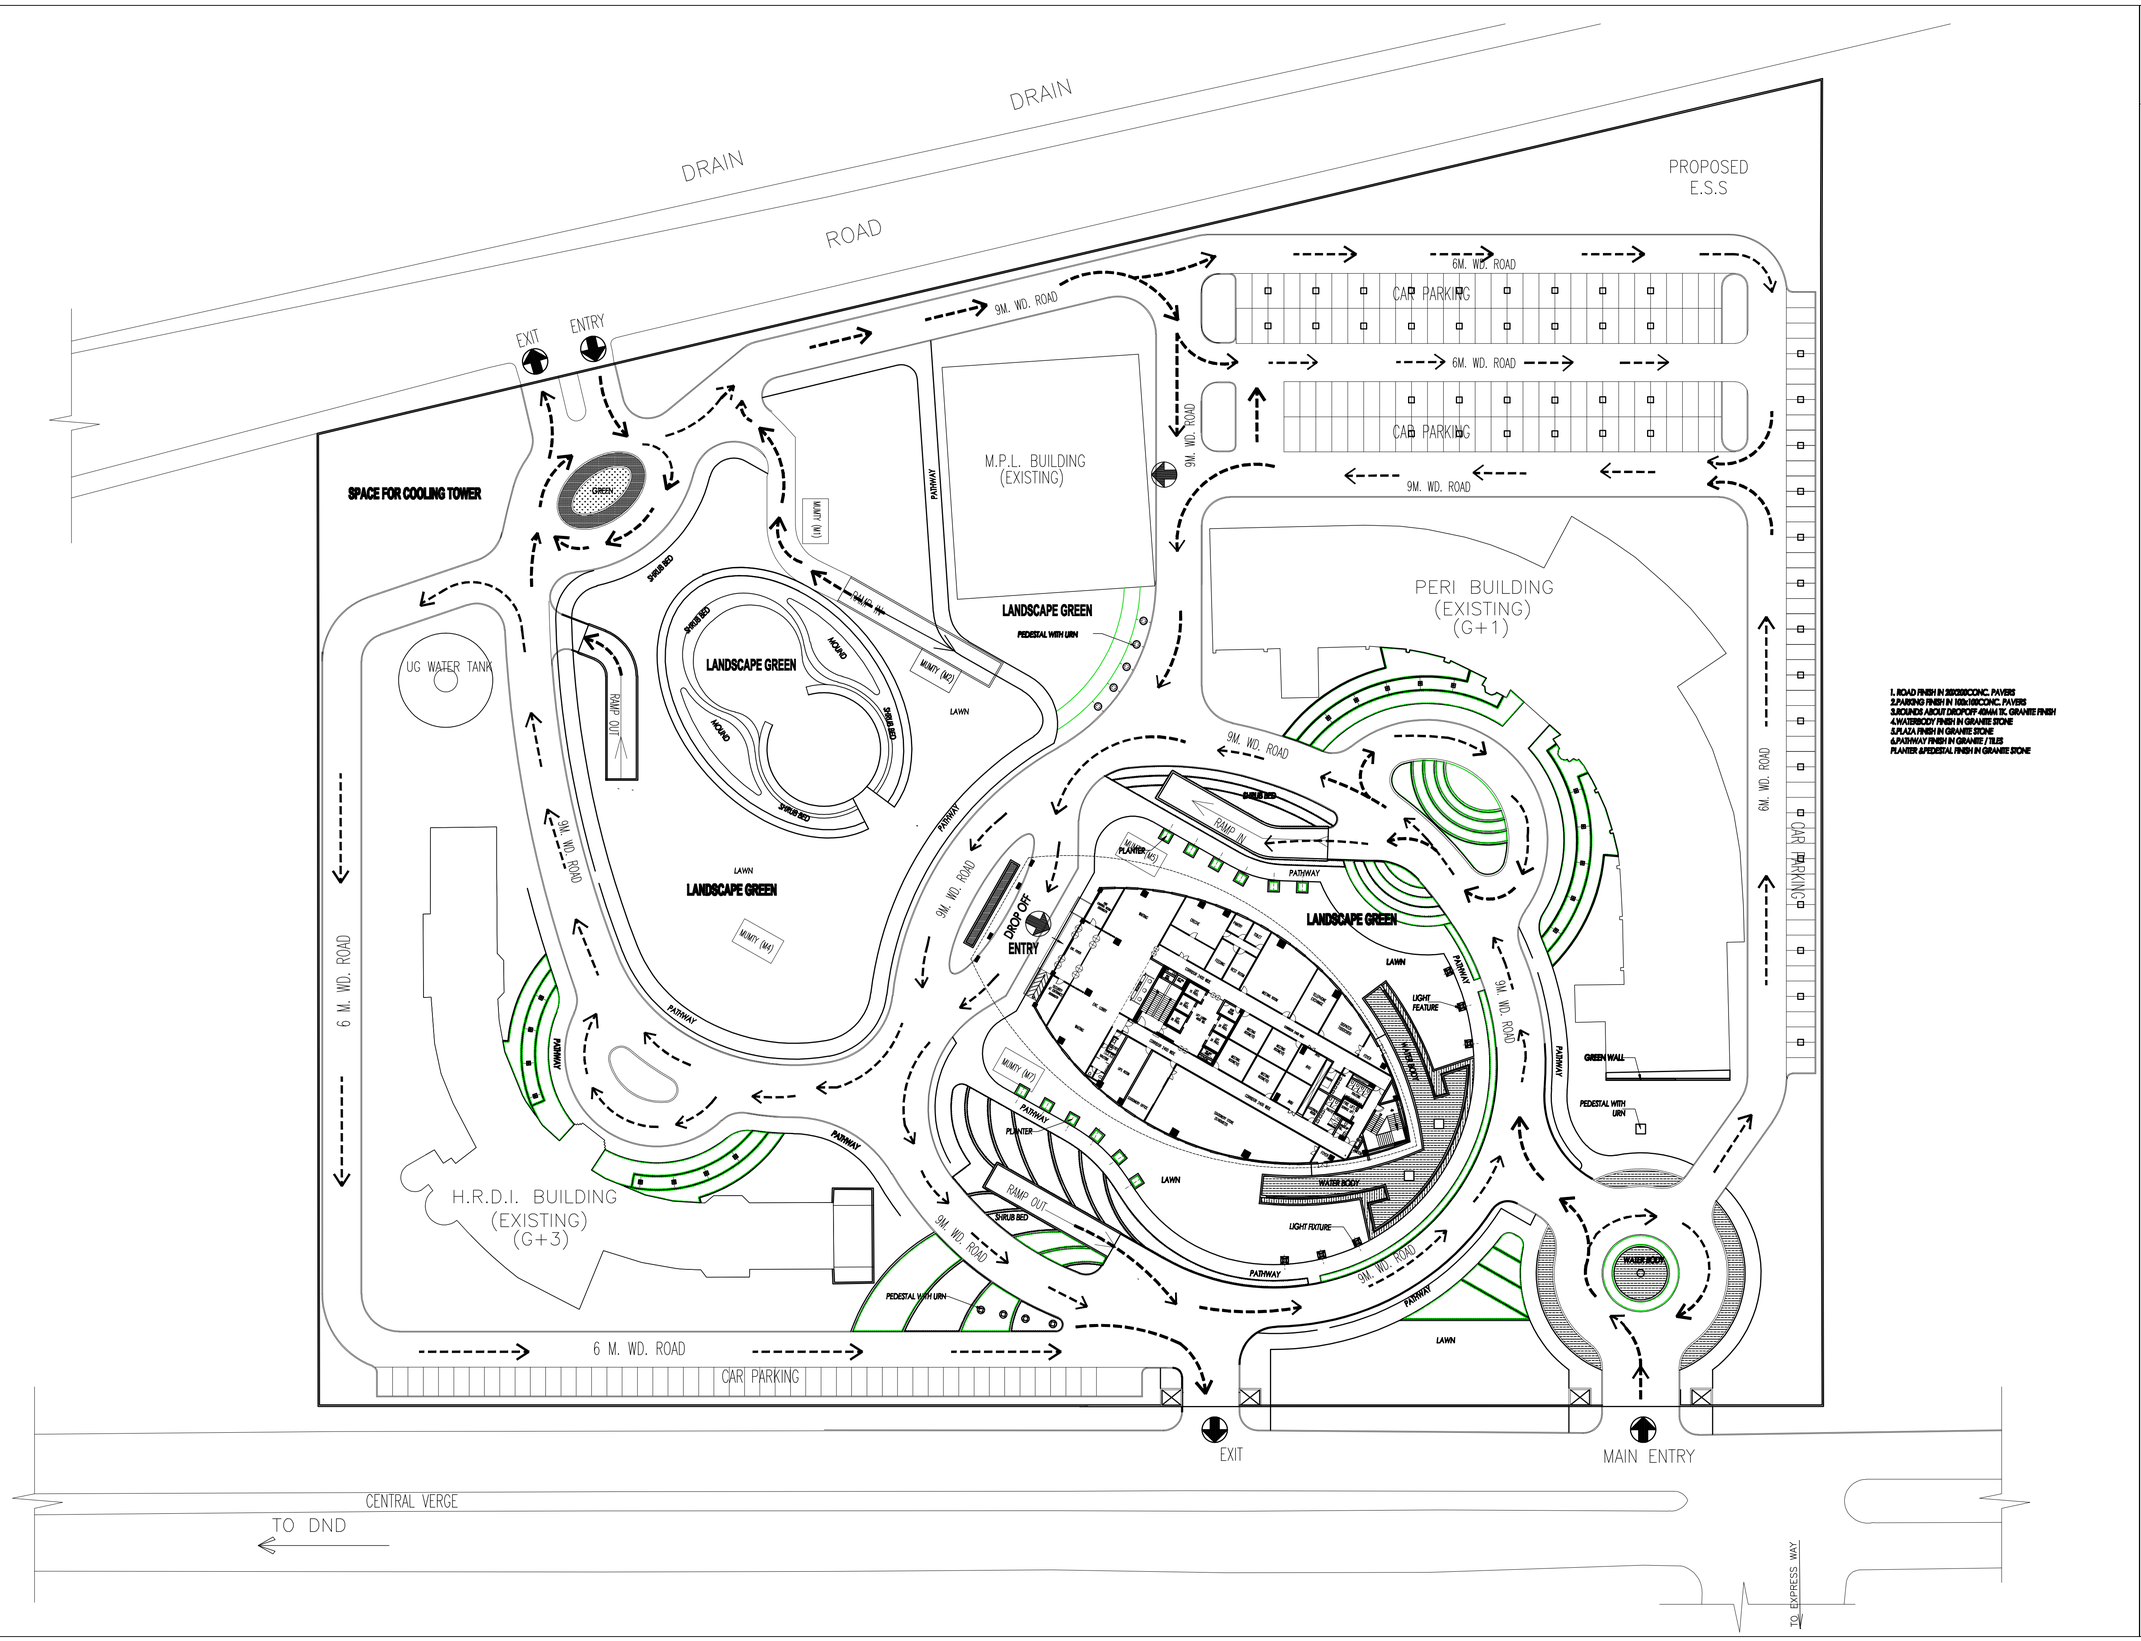

1. ROAD FINISH IN 200X200CONC. PAVERS
2.PARKING FINISH IN 100x100CONC. PAVERS
3.ROUNDS ABOUT DROPOFF 40MM TK. GRANITE FINISH
4.WATERBODY FINISH IN GRANITE STONE
5.PLAZA FINISH IN GRANITE STONE
6.PATHWAY FINISH IN GRANITE / TILES
PLANTER &PEDESTAL FINISH IN GRANITE STONE

This drawing all its contents is the sole property of SPACE COMBINE copying of this drawing orpart there of or its use in any form whatsoever without the written permission of SPACE COMBINE is strictly prohibited

nos.	date	issued to

rev. no.	date	revision
	28-8-17	mail

client:
BHEL
BHARAT HEAVY ELECTRICAL LIMITED
BHEL HOUSE, SIRI FORT NEW DELHI

project
CORPORATE TOWER
AT MDI COMPLEX FOR BHEL
AT PLOT-25,SECTOR 16-A, NOIDA (U.P.)

title
TRAFFIC MOVEMENT PLAN

drawing released for
- ☐ CONTROLLED COPY
- ☐ AUTHORITY
- ■ TENDER
- ☐ CONSTRUCTION

drg. no.	L-001	date	27/06/2017
scale	1:500	revision	R1
drawn by	KULDEEP	ckd by	AMIT SHARMA

architects
SPACE COMBINE
Architects,Engineers,Planners
A1/112 SAFDARJUNG ENCLAVE, Ph.No:- 46150000 (10 lane)
NEW DELHI 110029

LANDSCAPE CONSULTANTS:
HABITAT DESIGN