FIRST ANGLE PROJECTION

(ALL DIMENSIONS ARE IN mm)

DRG. NO. 1-38142-13172

SHT. OF

THE INFORMATION ON THIS DOCUMENT IS THE PROPERTY OF BHARAT HEAVY ELECTRICALS LIMITED. IT MUST NOT BE USED DIRECTLY OR INDIRECTLY IN ANY WAY DETRIMENTAL TO THE INTEREST OF THE COMPANY

GENERAL DIMENSIONAL LIMITS,FITS & TOLERANCES AS PER HY0230261

COMPUTER FILE NAME | REF. DRG. NO. | SIGN. AND DATE | INVENTORY NO

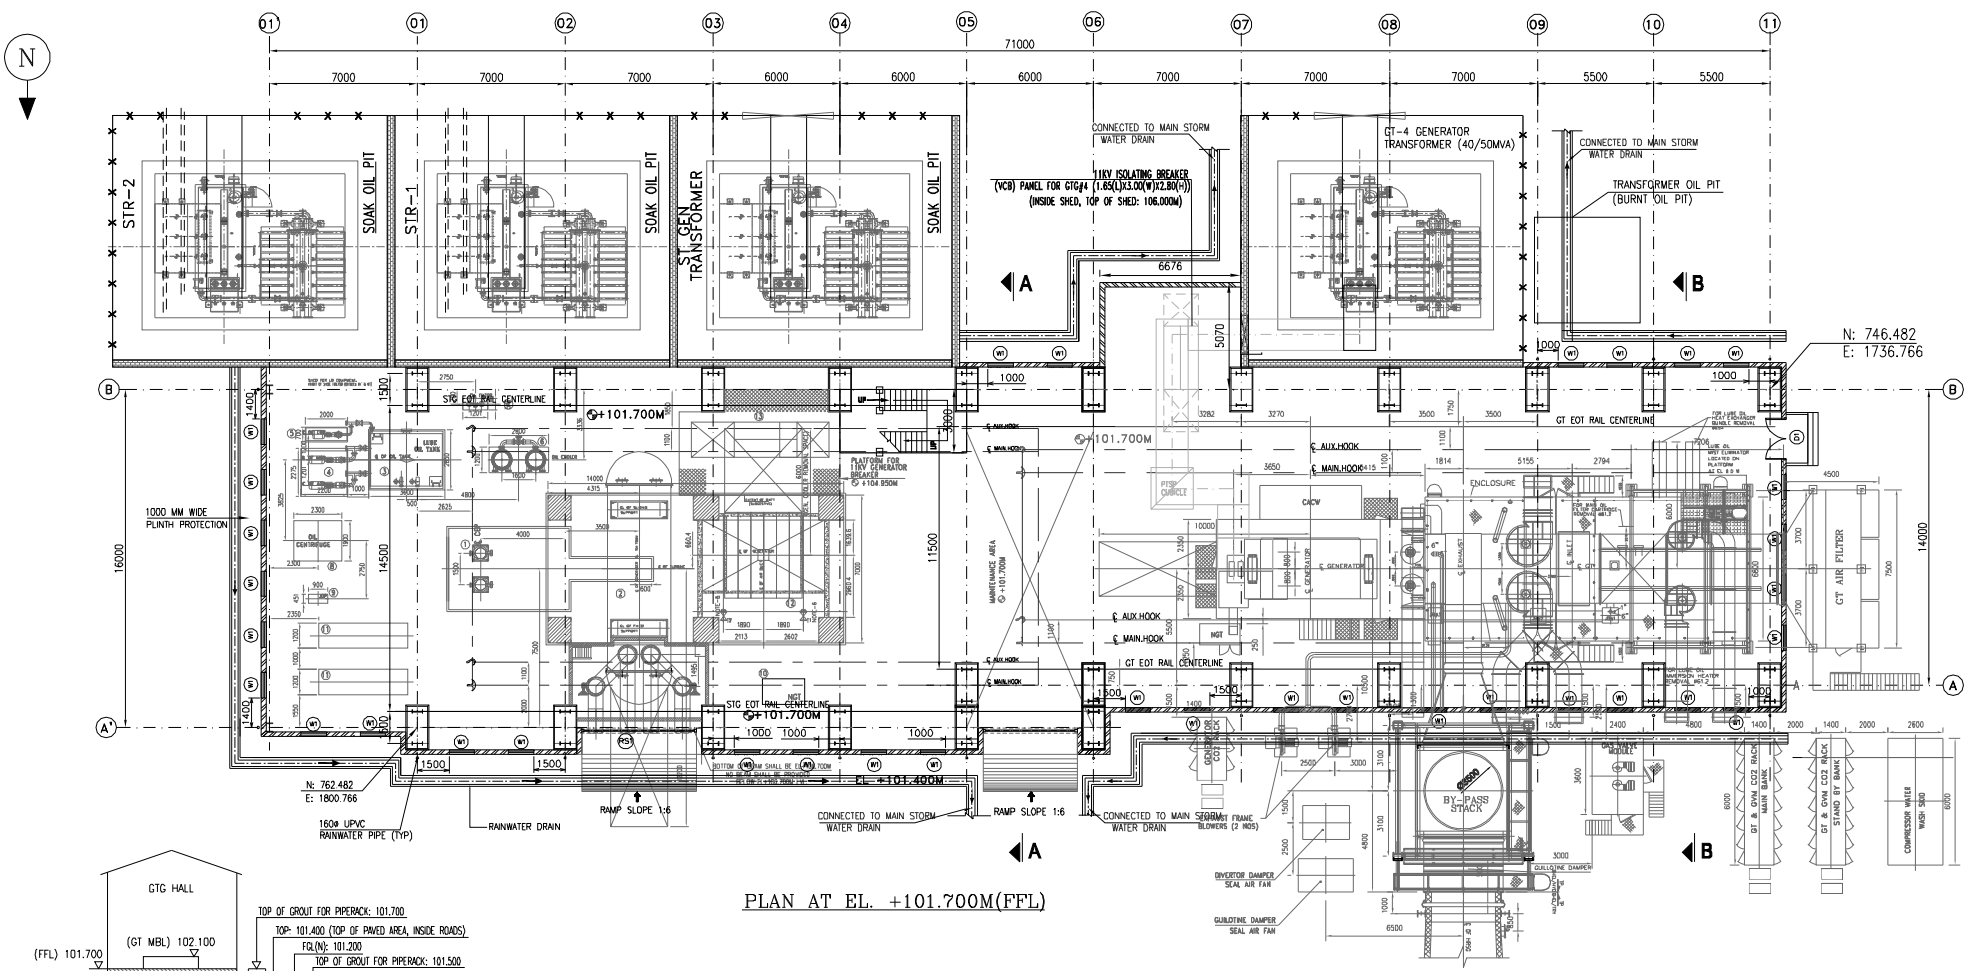

PLAN AT EL. +101.700M(FFL)

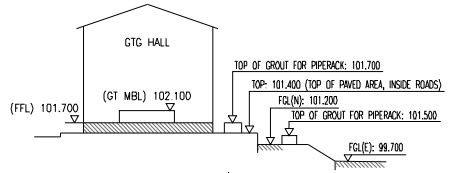

REFERENCE LEVELS OF FLOORS/FOUNDATIONS

SCHEDULE OF DOORS AND WINDOWS					
TYPE	OPENING WIDTH	OPENING HEIGHT	DESCRIPTION	NOS. REQD	
W1	1200	1200	GLAZED/OPENABLE WINDOW WITH ALUMINIUM FRAME	32	
RS1	5500	6000	ROLLING SHUTTER(MECHANICAL GEAR OPERATED & ELECTRICALLY OPERATED)	1	
W2	6000	1600	GLAZED/OPENABLE WINDOW WITH ALUMINIUM FRAME	10	
W3	5000	1600	GLAZED/OPENABLE WINDOW WITH ALUMINIUM FRAME	4	
W4	4500	1600	GLAZED/OPENABLE WINDOW WITH ALUMINIUM FRAME	4	
FW	5400	2000	GLAZED/OPENABLE WINDOW WITH ALUMINIUM FRAME	4	
D1	2000	2500	DOUBLE PLATED STEEL DOOR	3	

REFERENCE DRAWINGS		
SL.No	DESCRIPTION	DRAWING No.
01	PLOT PLAN	0-38101-01570
02	ARCHITECTURAL PLAN AT MAZZAININE FLOOR LEVEL	1-38142-13173
03	ARCHITECTURAL PLAN AT OPERATING FLOOR LEVEL	1-38142-13174
04	ARCHITECTURAL PLAN ROOF LEVEL	1-38142-13177
05	ARCHITECTURAL ELEVATIONS EAST & WEST SIDE	1-38142-13177
06	ARCHITECTURAL ELEVATIONS NORTH & SOUTH SIDE	1-38142-13175
07	EQUIPMENT LAYOUT FOR STG BUILDING (4SHEETS)	1-38101-06516
08	EQUIPMENT LAYOUT FOR GTG BUILDING (2SHEETS)	1-38101-06540

LEGEND

- 355 THK FIRE WALL
- 230 THK. BRICKWALL

FFL	– FINISHED FLOOR LEVEL
FFFL	– FINISHED FALSE FLOOR LEVEL
TYP	– TYPICAL
NTS	– NOT TO SCALE
THK	– THICKNESS
GI	– GALVANIZED IRON
TOG	– TOP OF GRATING
TOC	– TOP OF CONCRETE
B.O.T	– BOTTOM OF TRUSS
B.O.RAIL	– BOTTOM OF RAIL

NOTES:–

1. ALL DIMENSIONS ARE IN MILLIMETERS AND LEVELS ARE IN METERS, UNO.
2. FINISHED FLOOR LEVEL EL.+101.700 CORRESPONDS TO 8.000M R.L. AT SITE.
3. NO DIMENSIONS FROM THIS DRAWING ARE TO BE SCALED OFF AND ONLY FIGURED DIMENSIONS SHALL BE FOLLOWED.
4. ALL BRICK WALLS ARE 230MM THK & FIRE WALL ARE 355 THK.
5. FOR STAIRCASE DETAILS REFER SEPARATE DRAWING.
6. THIS DRAWING SHALL BE READ IN CONJUNCTION WITH TERMS AND CONDITIONS OF THE CONTRACT AND SPECIFICATIONS & REFERENCE DRAWINGS.
7. CHECK ALL DIMENSIONS, CO-ORDINATES & ELEVATIONS IMMEDIATELY, REPORT ANY DISCREPANCIES, CONFLICTS OR ERROR FOR CLARIFICATION PRIOR TO COMMENCING WORK.
8. LOCATION & SIZE OF CUTOUTS SHALL BE VERIFIED FROM RELEVANT PIPING/ELECTRICAL DRAWING.

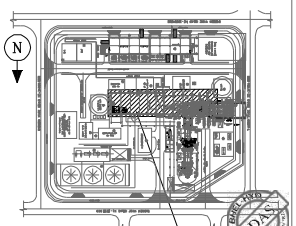

KEY PLAN

REV.	DATE	ALTERED	REV.	DATE	ALTERED	REV.	DATE	ALTERED	REV.	DATE	ALTERED	REV.	DATE	ALTERED	REV.	DATE	ALTERED	REV.	DATE	ALTERED
		CHD/APPD			CHD/APPD			CHD/APPD			CHD/APPD			CHD/APPD			CHD/APPD			CHD/APPD
ZONE			ZONE			ZONE			ZONE			ZONE			ZONE			ZONE		

Oct Mon 19 15:05 2015

This Drawing is printed from Engineering Digital Archive System (EDAS). Therefore signatures are not essentially required.