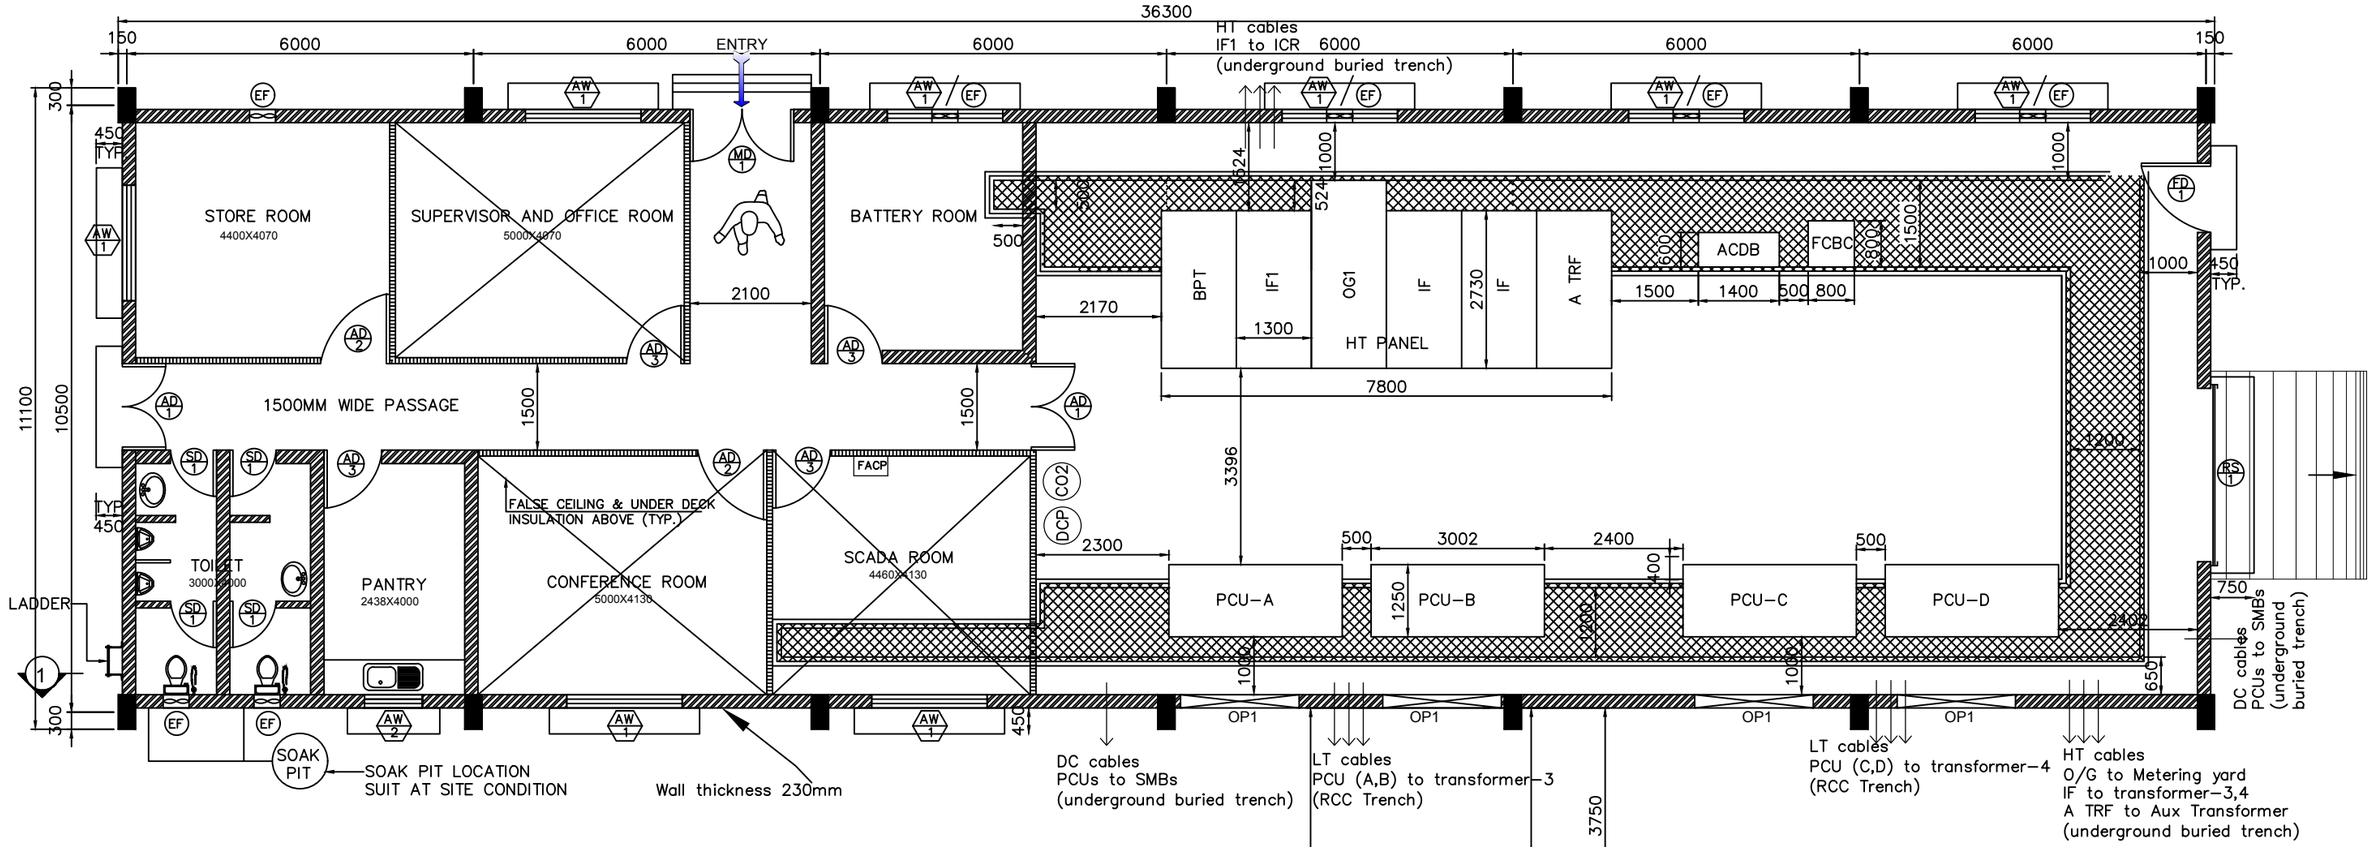

PCU–Power Conditioning unit
ACDB– AC Distribution Board
FACP– Fire Alarm Control panel
OP1– Cutout for PCU duct
AW– Air Window
EF– Exhaust Fan
RS– Rolling Shutter

All dimensions are in mm.

TENDER PURPOSE ONLY

CONTROL ROOM LAYOUT