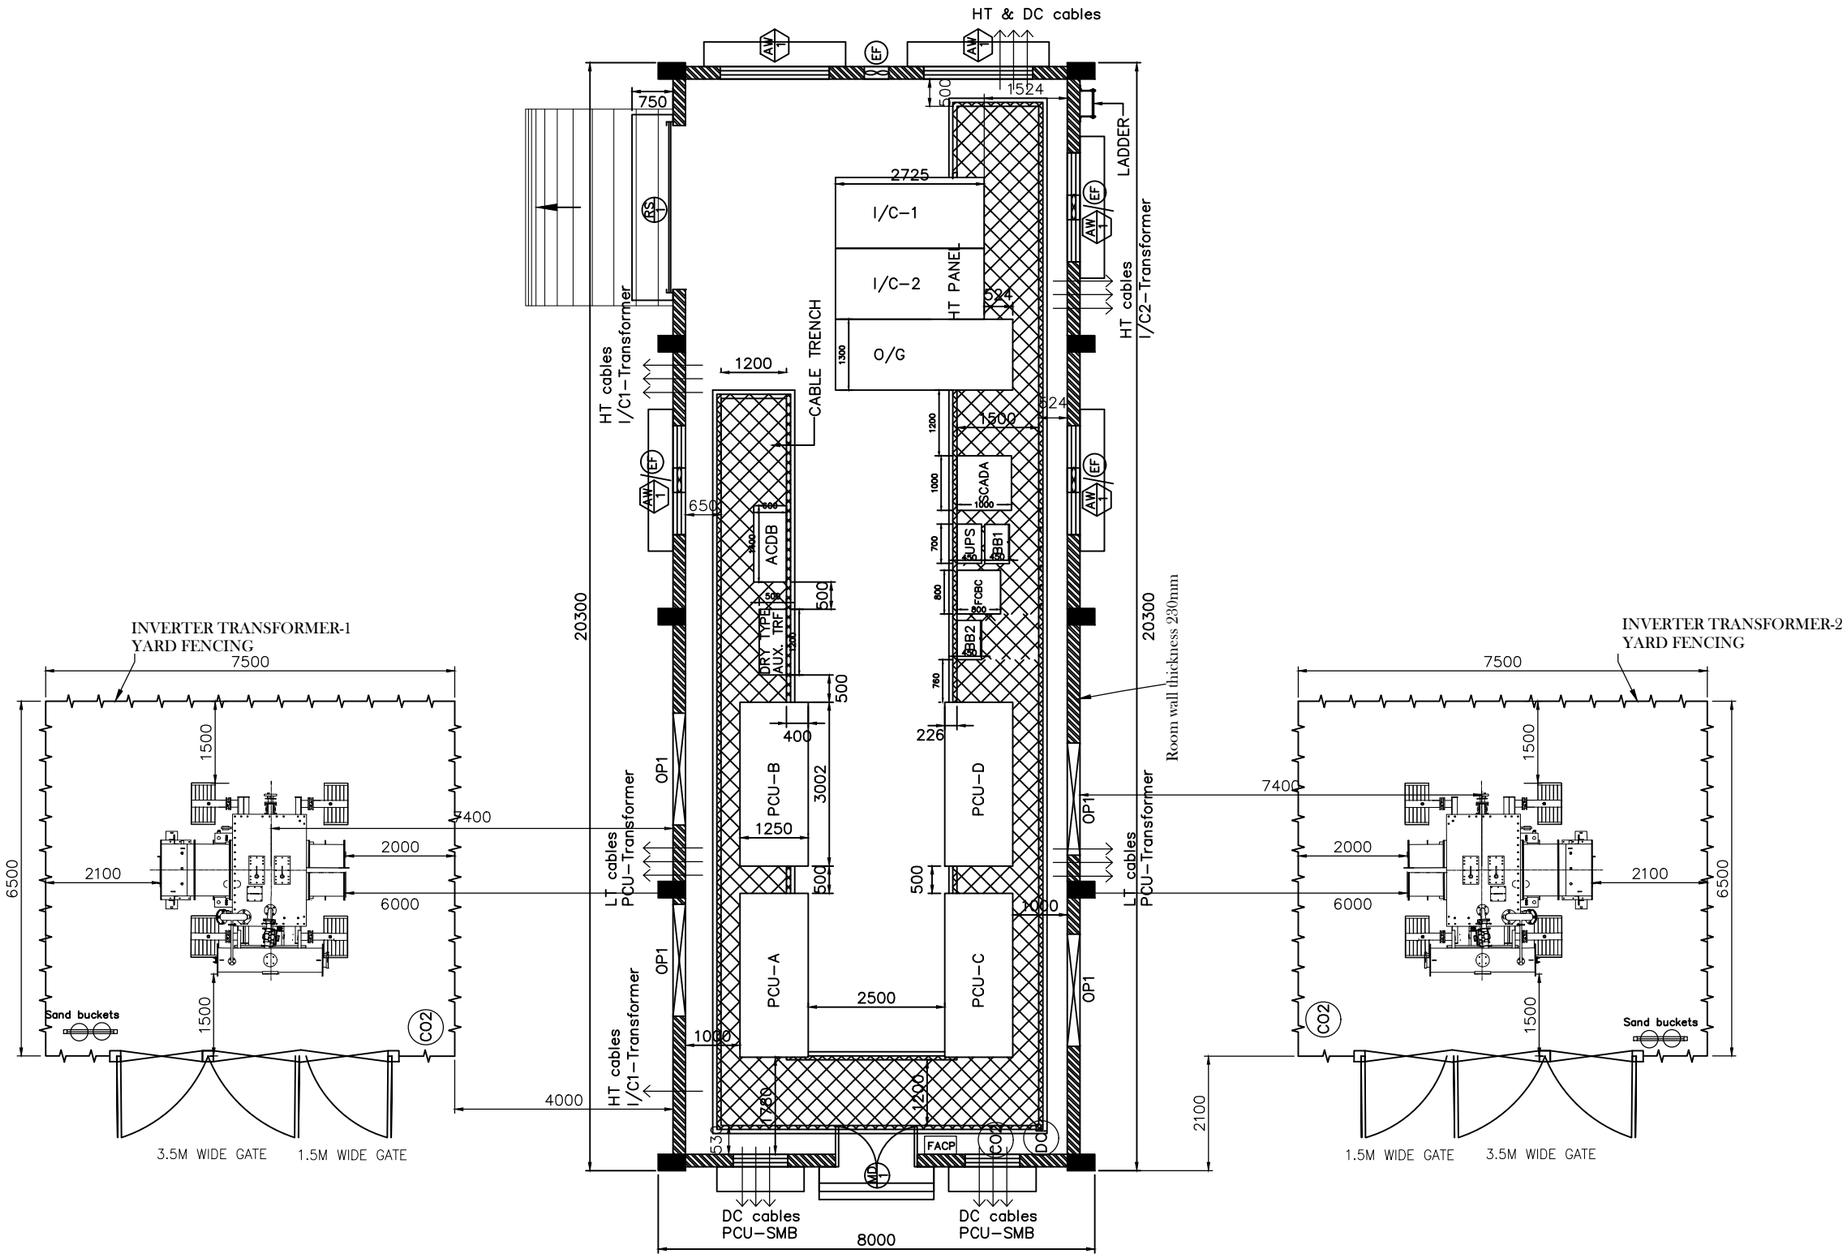

All dimensions are in mm.

PCU–power Conditioning unit
ACDB– AC Distribution Board
I/C–1– Incomer–1
I/C–2– Incomer–2
O/G– Outgoer
BB1– Battery bank for UPS
BB2– Battery bank for FCBC
FACP– Fire Alarm Control panel
OP1– Cutout for PCU duct
AW– Air Window
EF– Exhaust Fan
RS– Rolling Shutter
MD– Main door
CO2 Carbon Di–Oxide Fire extinguisher
DCP Dry Chemical Powder Fire extinguisher

TENDER PURPOSE ONLY

INVERTER ROOM LAYOUT