FIRST ANGLE PROJECTION (ALL DIMENSIONS ARE IN MM.)

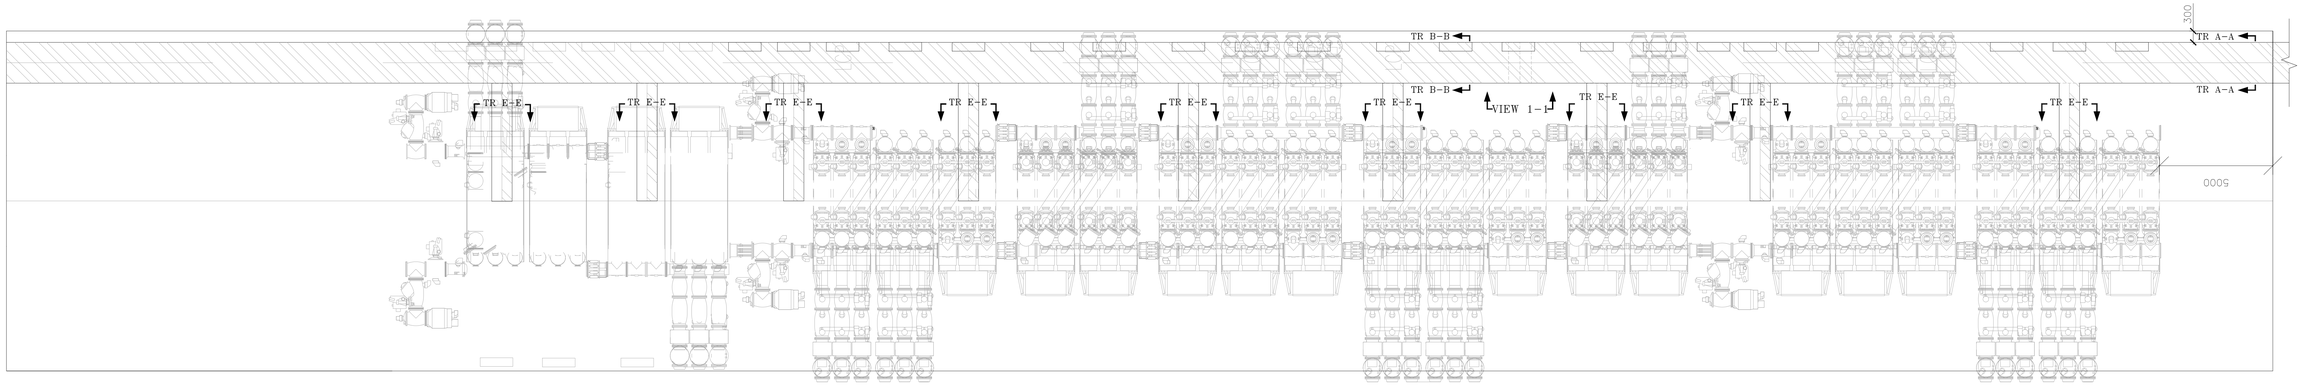

GIS BUILDING

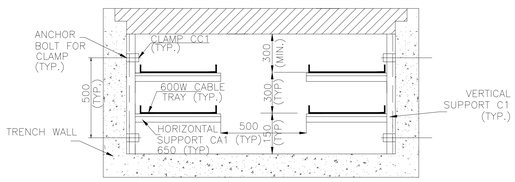

TRENCH DETAIL
1800WX750D
TR B-B

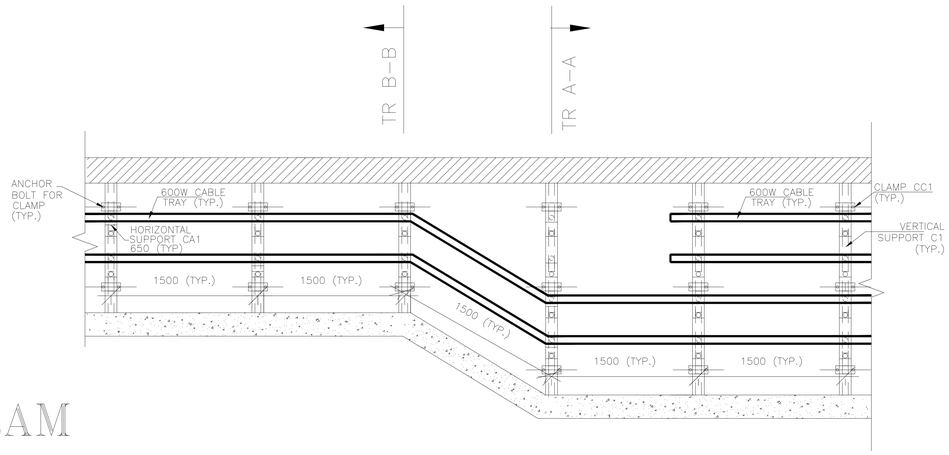

VIEW 1-1

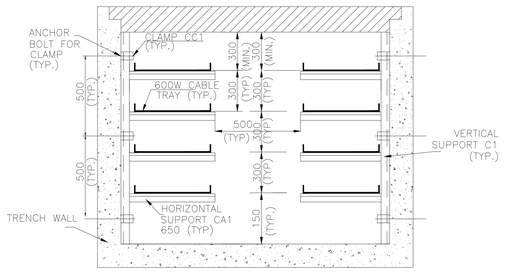

TRENCH DETAIL
1800WX1350D
TR A-A

KEY DIAGRAM

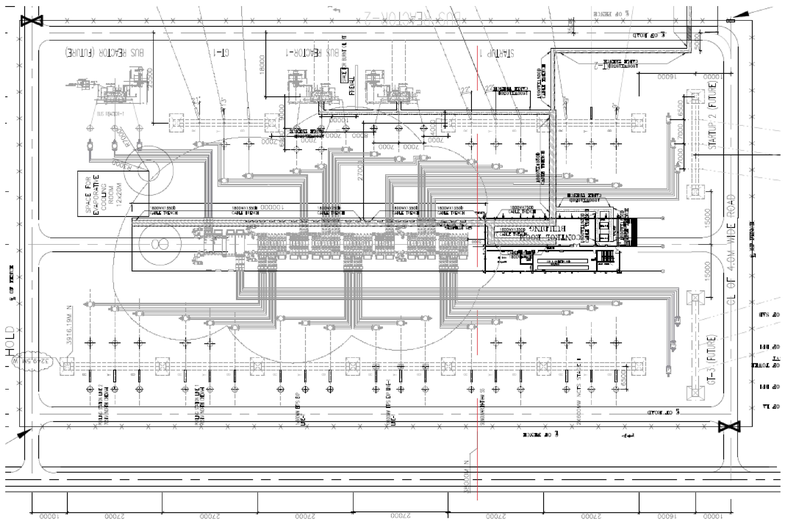

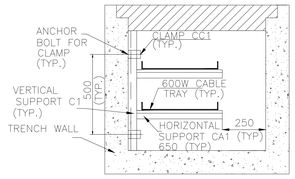

TRENCH DETAIL
900WX750D
TR E-E

REV.	DATE	ALTERED / CHECKED / APPROVED	REV.	DATE	ALTERED / CHECKED / APPROVED	REV.	DATE	ALTERED / CHECKED / APPROVED
ZONE			ZONE			ZONE		

ADDITIONAL INFORMATION
W.O.No. 84007

STATUS OF DRAWING

DISTRIBUTION OF PRINTS

ग्राहक/परियोजना का नाम NAME OF CUSTOMER/PROJECT: TAMILNADU GENERATION AND DISTRIBUTION CORPORATION (TANGEDCO)
400KV GIS AT 2 X 660 MW ENNORE SEZ SUPERCRITICAL THERMAL POWER PROJECT AT ASH DYKE OF NCTPS

NAME OF CONSULTANT: DESEIN PRIVATE LIMITED, NEW DELHI.

भारत हेवी इलेक्ट्रिकल्स लिमिटेड
पारेषण व्यवसाय समूह
BHARAT HEAVY ELECTRICALS LTD.
TRANSMISSION BUSINESS GROUP

बनाया DRAWN	DKR		25.10.17
जाँच CHECKED	RS		
स्वीकृत APPROVED	RS		

विभाग DEPT. / श्रेणी CODE: | उपमाप / SCALE 1:150 | कार्ड कोड CARD CODE

शीर्षक/TITLE: INDOOR TRENCH LAYOUT FOR 400KV GIS BUILDING (TRAY LAYOUT) - 400kV SWITCHYARD ENNORE

ड्रॉ.सं./DRAWING NO. TB-378-510-007 | पुनर्/REV. 00

पृष्ठ सं./SHEET No. 01 | अगला पृष्ठ/NEXT SHEET –

COPY RIGHT AND CONFIDENTIAL
The information on this document is the property of BHARAT HEAVY ELECTRICALS LIMITED
it must not be used directly or indirectly in anyway detrimental to the interest of the company.

COMPUTER DRG. PATH NAME :

REF. DRG. No.

SIGN. & DATE

INVENTORY No.