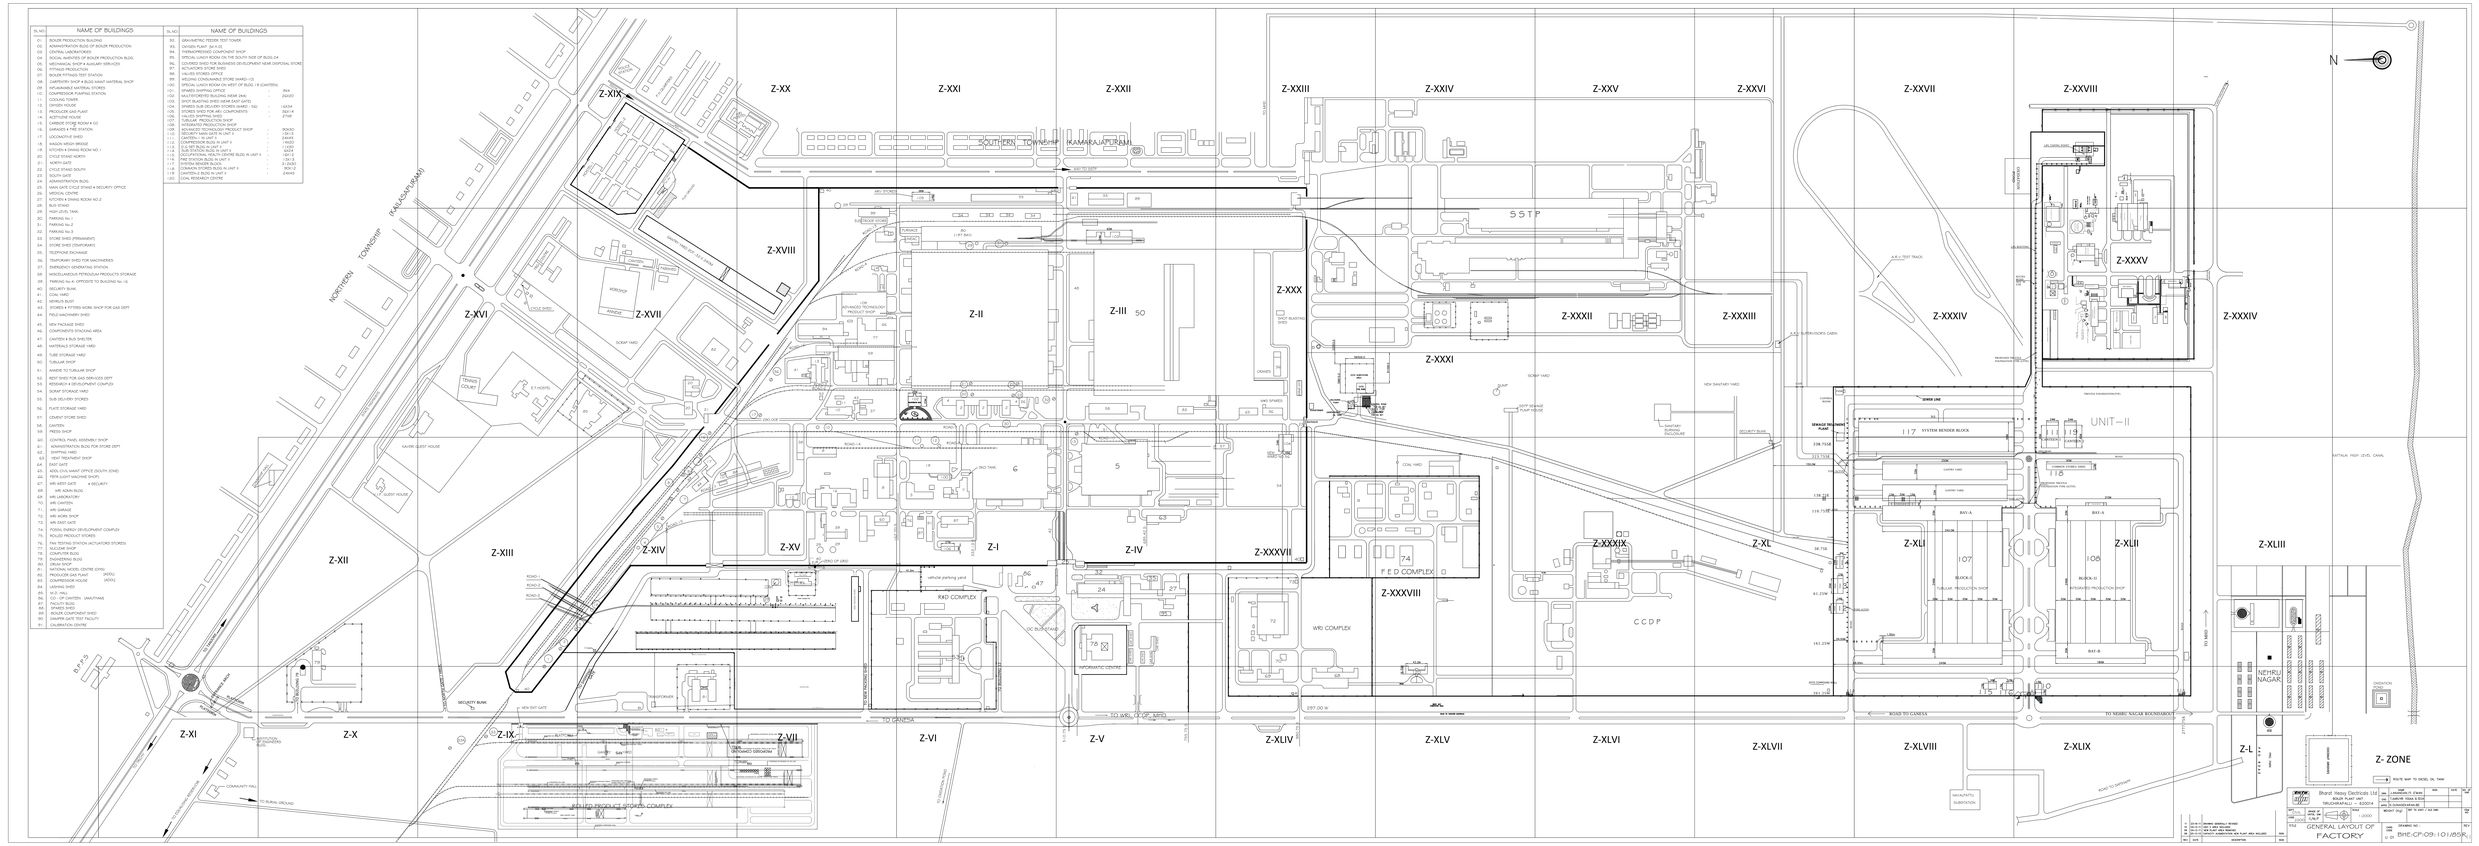
Z- ZONE
GENERAL LAYOUT OF FACTORY
Bharat Heavy Electricals Ltd
BOILER PLANT UNIT
TIRUCHIRAPALLI - 620014
BHE-CP-09-101/65K
SOUTHERN TOWNSHIP (KAMARAJAPURAM)
NORTHERN TOWNSHIP (KALAISAMUDRAM)
UNIT-II
SSTP
CCDP
FED COMPLEX
WRI COMPLEX
R&D COMPLEX
NEHRU NAGAR
TO NEHRU NAGAR ROUNDABOUT
ROAD TO GANESA
TO BURIAL GROUND
SEALED RADIOACTIVE STORES COMPLEX
SECURITY BLDG
NEW EXIT GATE
TRANSFORMER
AUTOMATIC CENTRE
OC BUILDING
COAL YARD
SCRAP YARD
NEW SANITARY YARD
SANITARY PUMPING INCLOSURE
SEWAGE TREATMENT PLANT
SEWER LINE
117 SYSTEM RENDER BLOCK
TUBULAR PRODUCTION SHOP
BLOCK-I
BLOCK-II
BAY-A
BAY-B
107
108
119
118
LAYER YARD
GARDEN YARD
MATERIAL STORE
ROAD
MAIN GATE
SECURITY BLOCK
MAIN GATE
MAIN GATE
MAIN GATE