FIRST ANGLE PROJECTION

(ALL DIMENSIONS ARE IN mm)

DRG. NO. 0-97-333-777 SHT. OF

THE INFORMATION ON THIS DOCUMENT IS THE PROPERTY OF BHARAT HEAVY ELECTRICALS LIMITED. IT MUST NOT BE USED DIRECTLY OR INDIRECTLY IN ANY WAY DETRIMENTAL TO THE INTEREST OF THE COMPAY

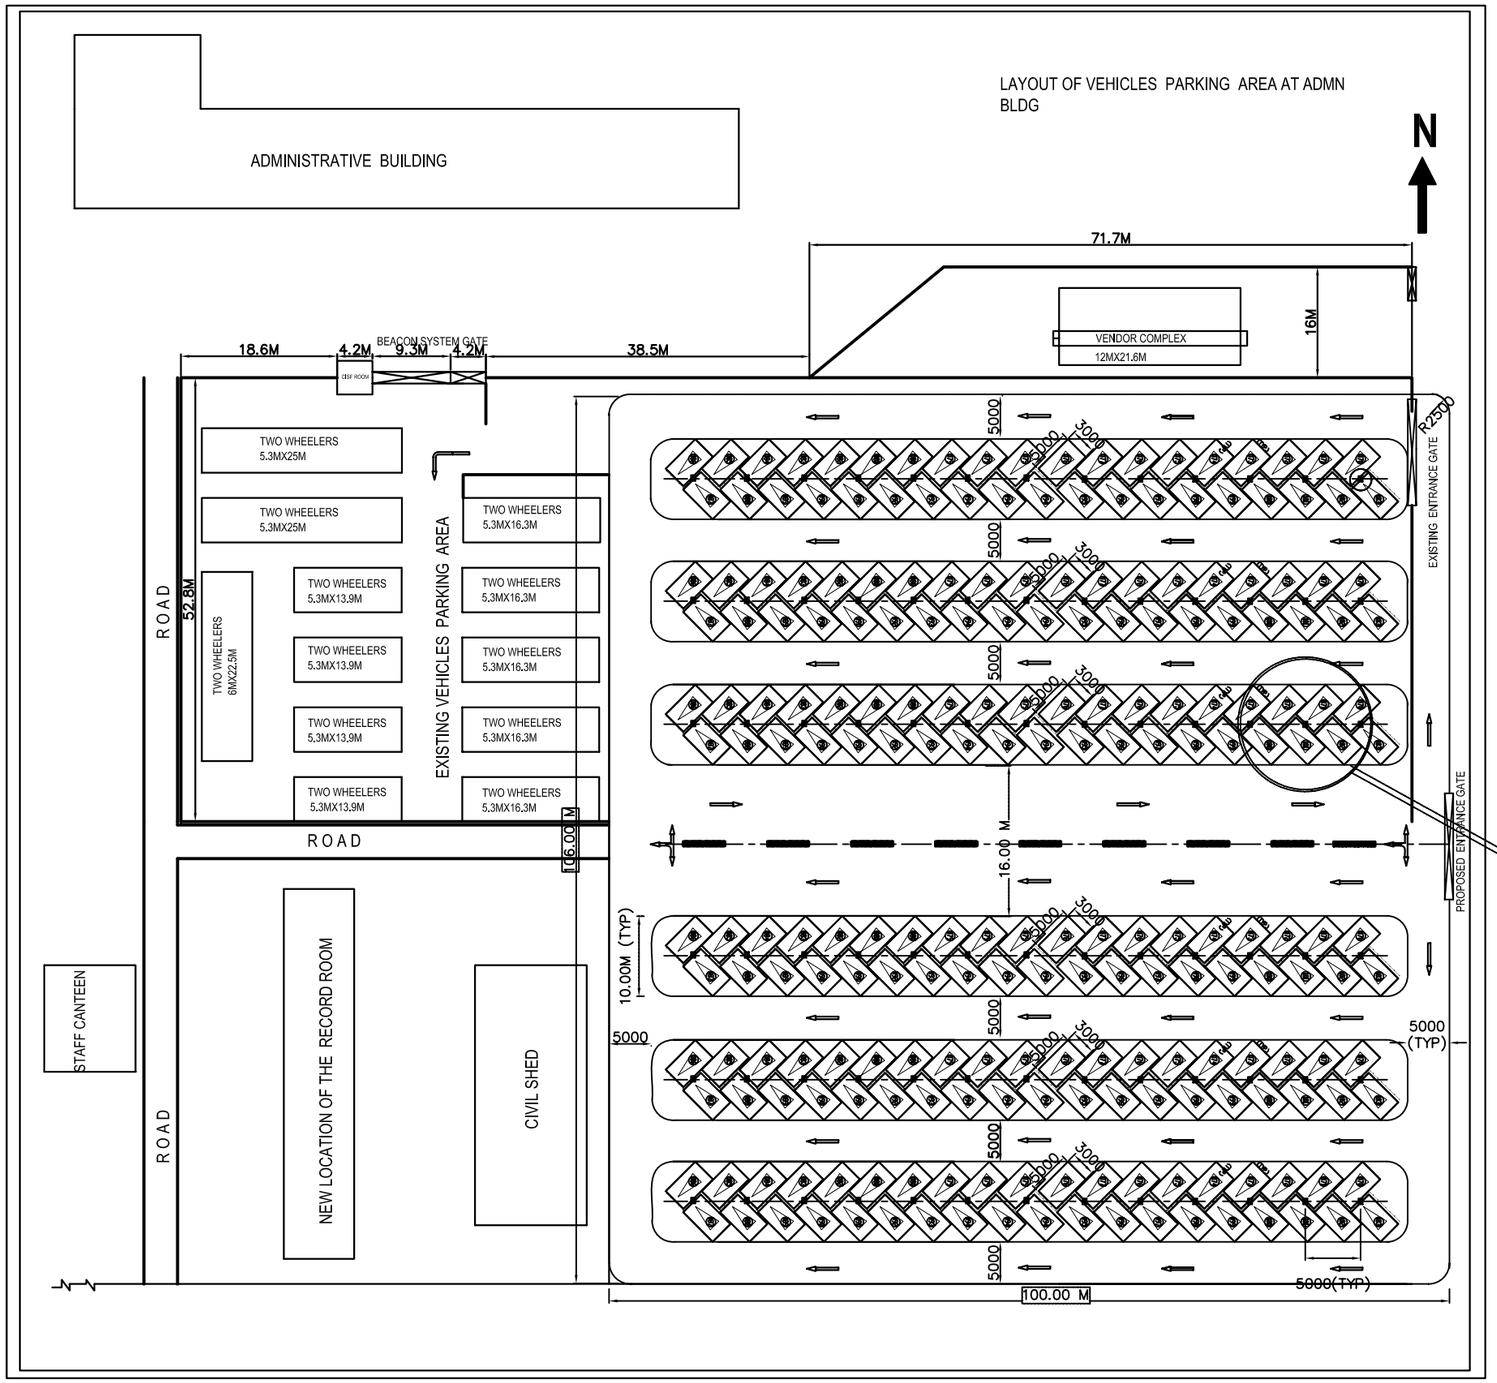

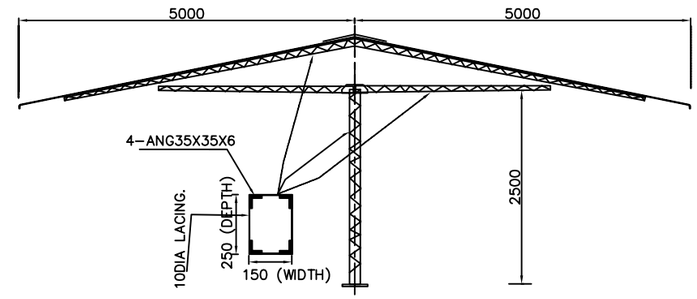

CAR SHED SEC. @ ADM. BLDG. BACK SIDE.
SOLAR LAMP TO BE PLANED FOR THE PARKING AREA.
SEC ELV X-X

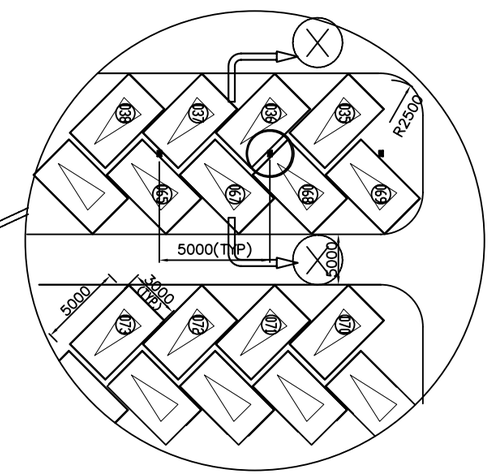

NOTE:

1. EACH INDIVIDUAL PARKING AREA HAS BEEN ALOTTED AN AREA OF 5Mx3M, IN AN INCLINED POSITION.

REV.	DATE	ALTERED CHD/APPD	REV.	DATE	ALTERED CHD/APPD	REV.	DATE	ALTERED CHD/APPD	REV.	DATE	ALTERED CHD/APPD	REV.	DATE	ALTERED CHD/APPD
ZONE			ZONE			ZONE			ZONE			ZONE		

TYPE OF PRODUCT OR NAME OF CUSTOMER/PROJECT: PROPOSED CAR PARKING

BHARAT HEAVY ELECTRICALS LTD. HYDERABAD

	NAME	SIGN.	DATE	NO.OF VAR.
DRN.	SARKAR		02.11.10	-NA-
CHD.	SARKAR		02.11.10	
APPD.	AVM RAO		02.11.10	

DEPT.	UNTOL. DIMS.		SCALE	WEIGHT (KG)	REF. TO ASSY. DRG.	ITEM NO.	NO.OF ITEMS
FC CODE 333	GR. C/M/F		N.T.S.	-NA-	-NA-	-NA-	-NA-

TITLE: ADMIN BUILDING AREA CAR PARKING SHED ARRNG.

CARD CODE: NA

DRAWING NO. 0-97-333-777 REV. 03

SHT. No 01 NO. OF SHT. 01

COMPUTER FILE NAME | REF. DRG. NO. | SIGN. AND DATE | INVENTORY NO