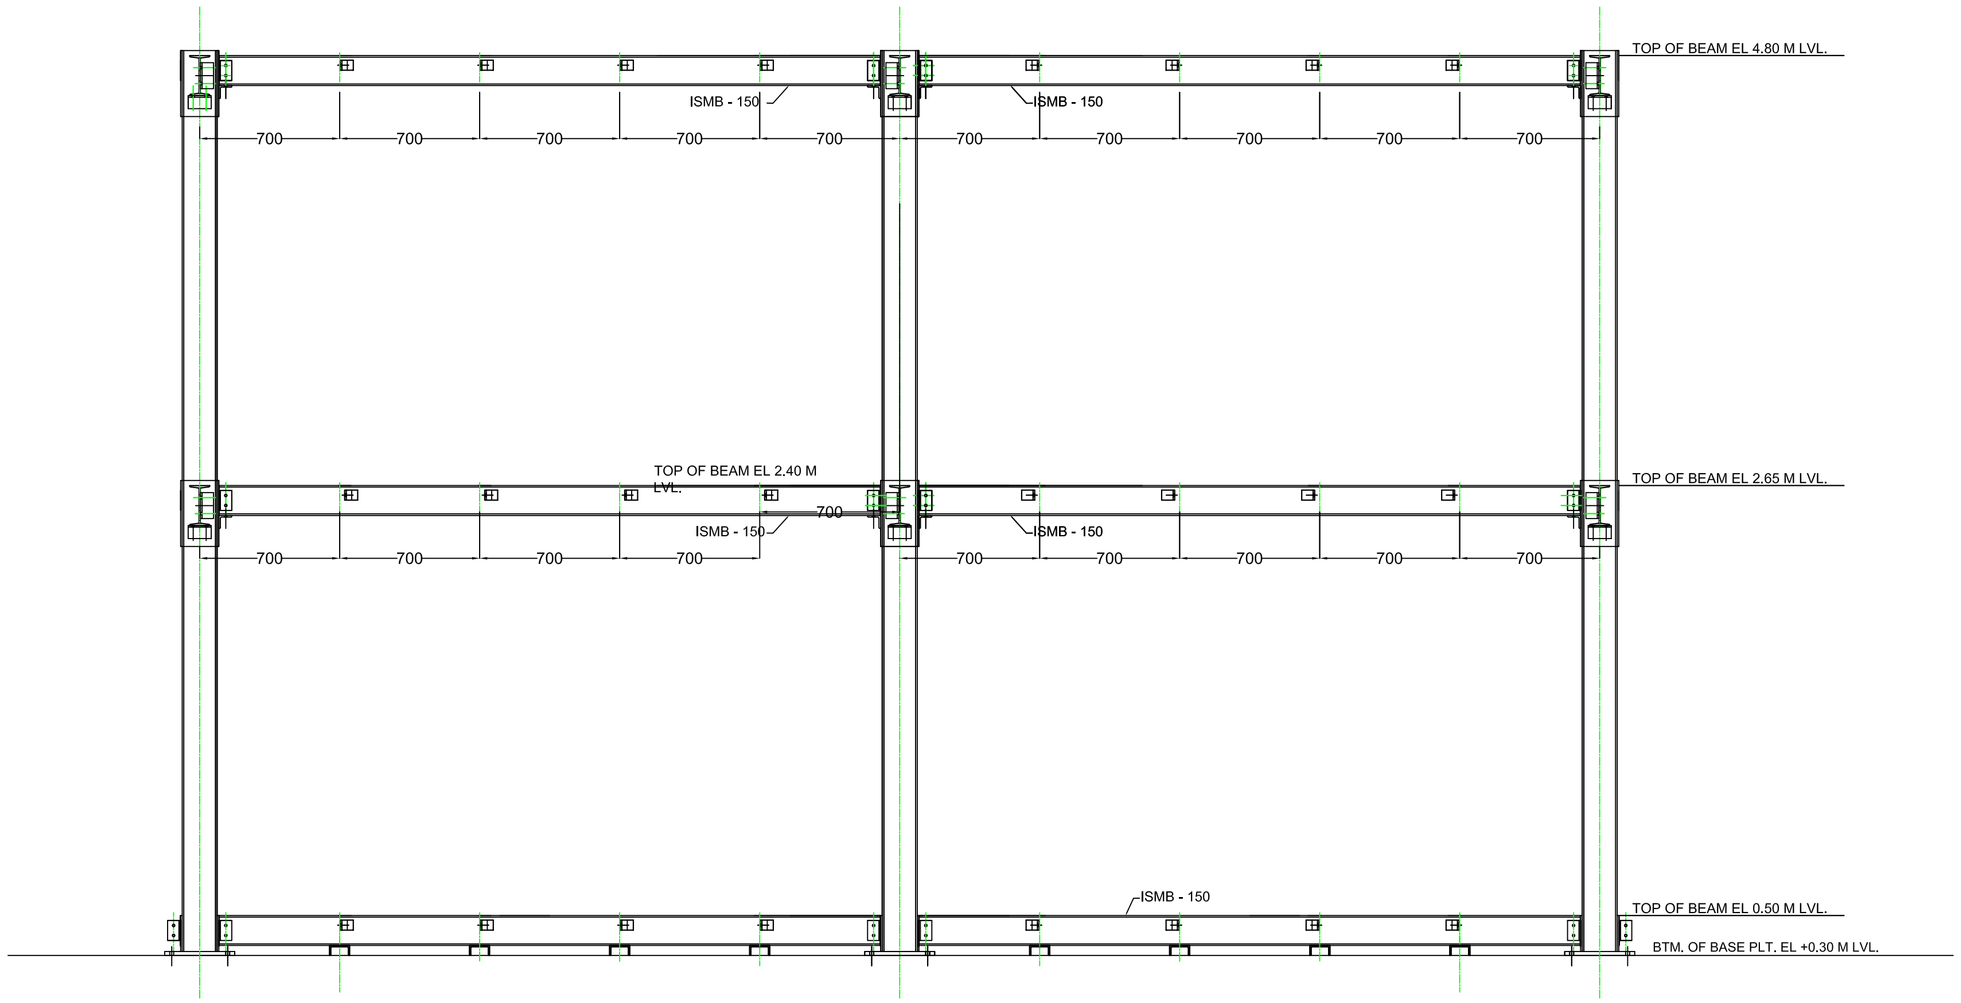

SECTIONAL VIEW

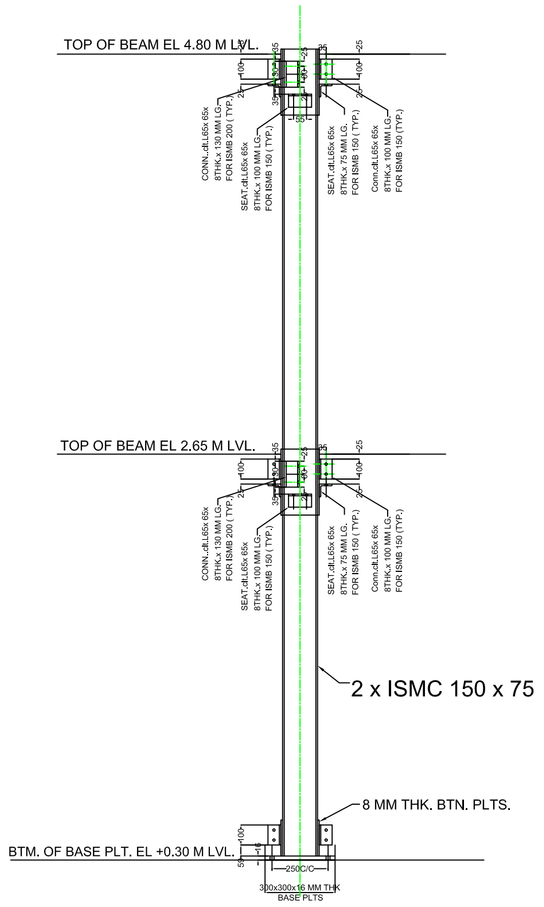

FAB.DETAIL FOR POST OF RACK

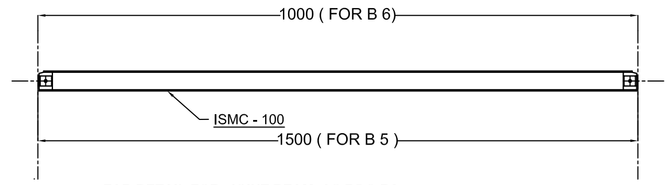

FAB.DETAIL FOR JOINT BEAM AS B5 & B6

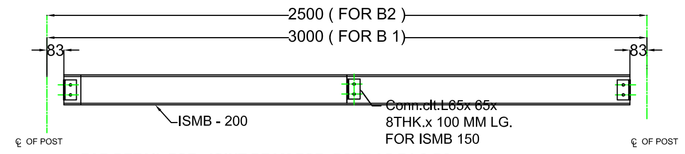

FAB.DETAIL FOR JOINT BEAM FOR POST AS B1 & B2

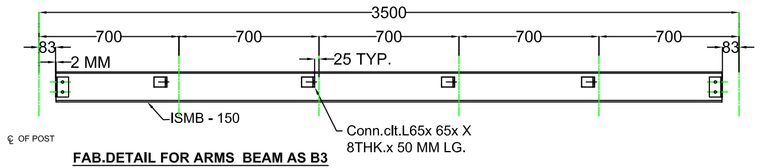

FAB.DETAIL FOR ARMS BEAM AS B3

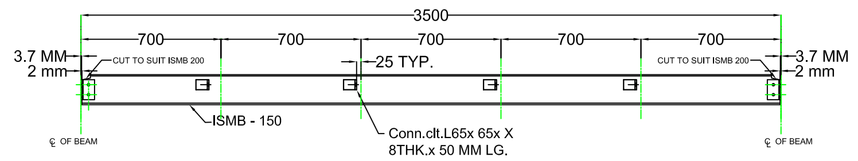

FAB.DETAIL FOR ARMS B-4

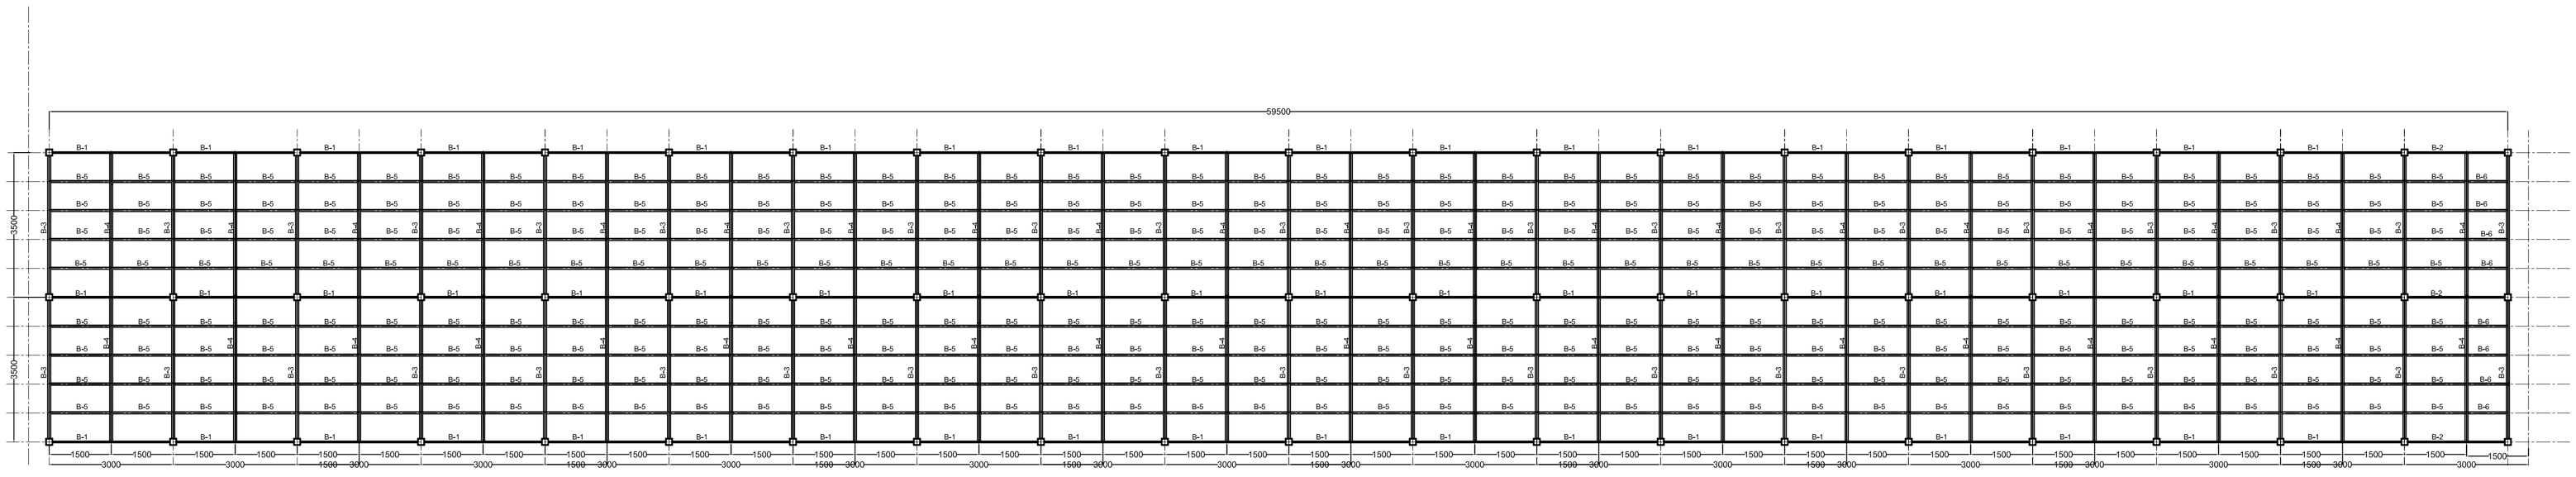

PLAN OF RACK FOR MID WAY FINISHED GOOD GODOWN

BHARAT HEAVY ELECTRICALS LTD.
RUDRAPUR UDHAMSINGH NAGAR, UTTRAKHAND.

DRN. BY	D. K.JOHRI			16-04-11
CHD. BY				
APPD. BY				
		NAME	SIGN.	DATE

SEAL :-

ARCHITECTS :-

yogendra architects

ARCHITECTS, ENGINEERS, PLANNERS, VALUERS
KAMAL TALKIES BLDG. BAREILLY - 243001
PHONE: Office : 2575603, 2573953, Resi.: 2423020

DEPT.
CODE
SCALE NTS

TITLE :- DETAIL OF RACK FOR MIDDLE WAY OF FINISHED GOODS GODOWN

DRAWING NO. MISC - 01

REV. 0