DRG. NO. PY-VL-2-MXXX-1040-01 SHT.1 OF 1

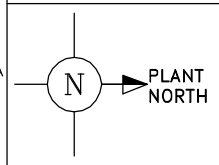

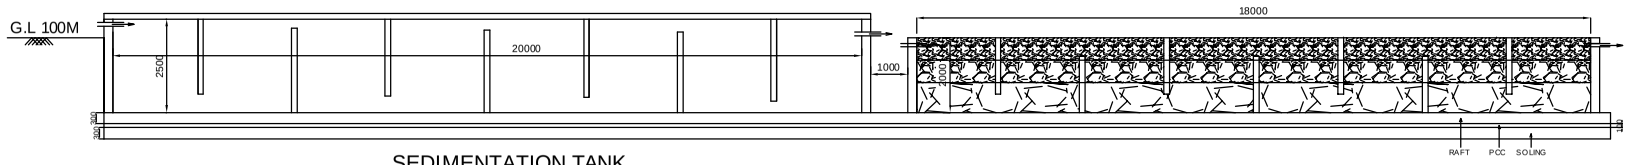

SEDIMENTATION TANK
20x10x2.5

PHYTORID BED
22.5x20x2.25

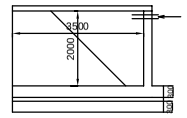

SCREEN CHAMBER
4x3.5x2

VIEW 'A'

LONGITUDINAL SECTION

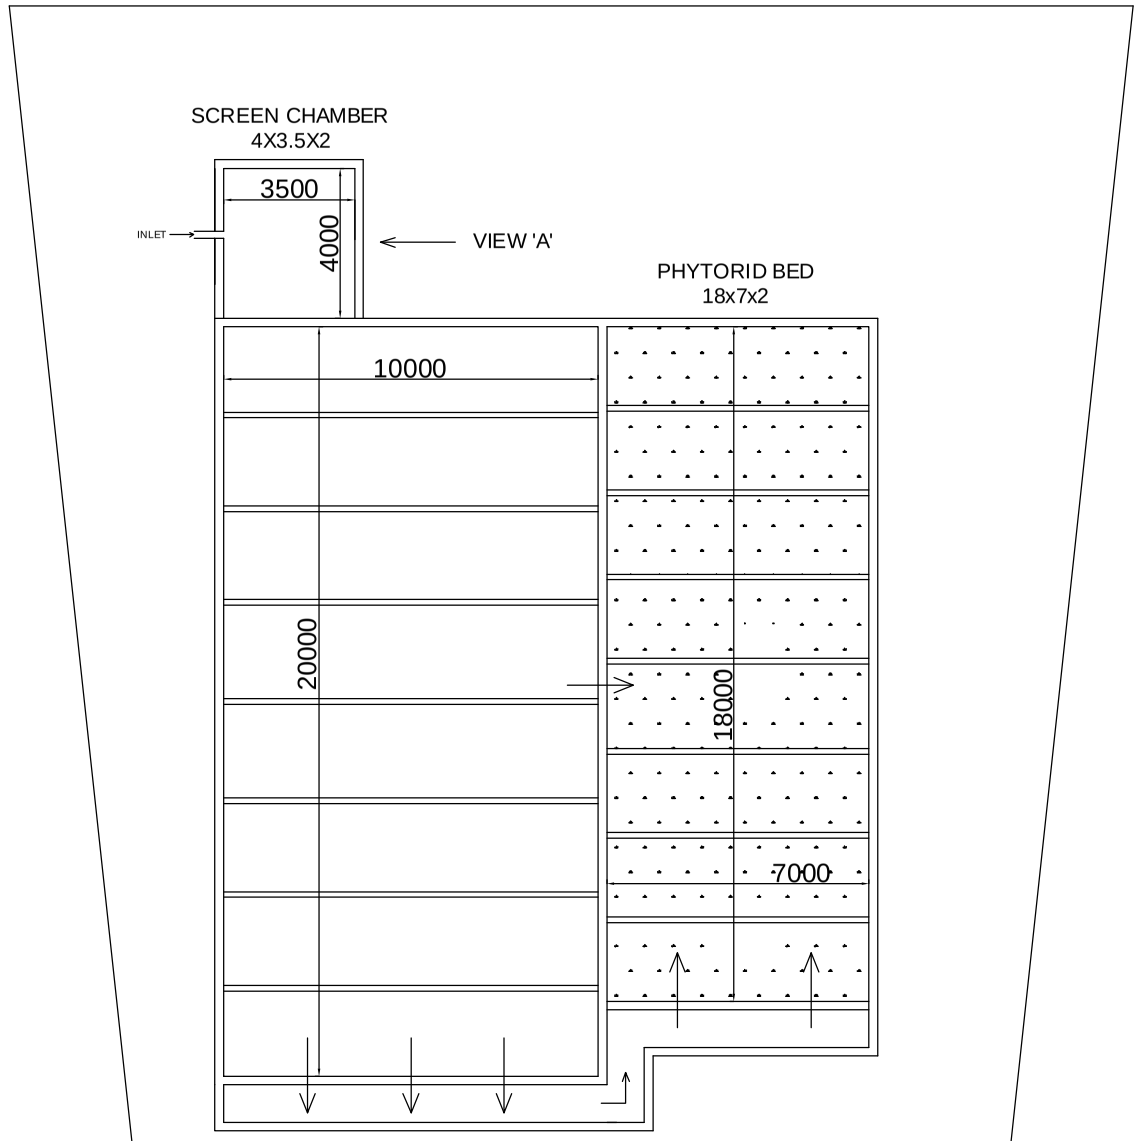

SEDIMENTATION TANK
20x10x2.5

PLAN

SCOPE

NOTES:

1. ALL DIMENSIONS ARE IN MM AND SIZES INDICATED ARE IN METERS.
2. THE DIMENSIONS ARE ONLY INDICATIVE. ACTUAL DIMENSIONS SHALL BE FURNISHED DURING DETAILED ENGINEERING.

THE INFORMATION ON THIS DOCUMENT IS THE PROPERTY OF BHARAT HEAVY ELECTRICALS LIMITED. IT MUST NOT BE USED DIRECTLY OR INDIRECTLY IN ANY WAY DETRIMENTAL TO THE INTEREST OF THE COMPANY

COMPUTER FILE NAME | REF. DRG. NO. | SIGN. AND DATE | INVENTORY NO.

REV.	DATE	ALTERED	CHD/APPD
ZONE			

CUSTOMER: RAIPUR SMART CITY LIMITED (RSCL)

EPC CONTRACTOR: BHARAT HEAVY ELECTRICALS LTD. PE&SD, HYDERABAD

PROJECT: LAKE PURIFICATION, RAIPUR

TECHNOLOGY PROVIDER

	NAME	SIGN.	DATE	NO.OF VAR.
DRN.	PRADEEPA		23.04.18	N.A.
CHD.	AMIT SINHA		23.04.18	
APPD.	M.S.S.N		23.04.18	

DEPT.	UNTOL. DIMS.		SCALE	WEIGHT (KG)		ITEM NO.	NO.OF ITEMS
PE&SD	CL.		NTS	-N.A.-	-N.A.-	-N.A.-	-N.A.-
CODE 450	F/W/F						

TITLE: EQUIPMENT LAYOUT OF PHYTORID TANK

BHEL DRAWING NO. PY-VL-2-MXXX-1040-02

VENDOR DRAWING NO. REV. 00

Size | SHT. No 1 | NO. OF SHT. 1