FIRST ANGLE PROJECTION (ALL DIMENSIONS ARE IN MM.)

DRAWING No. TB-3-389-607-627

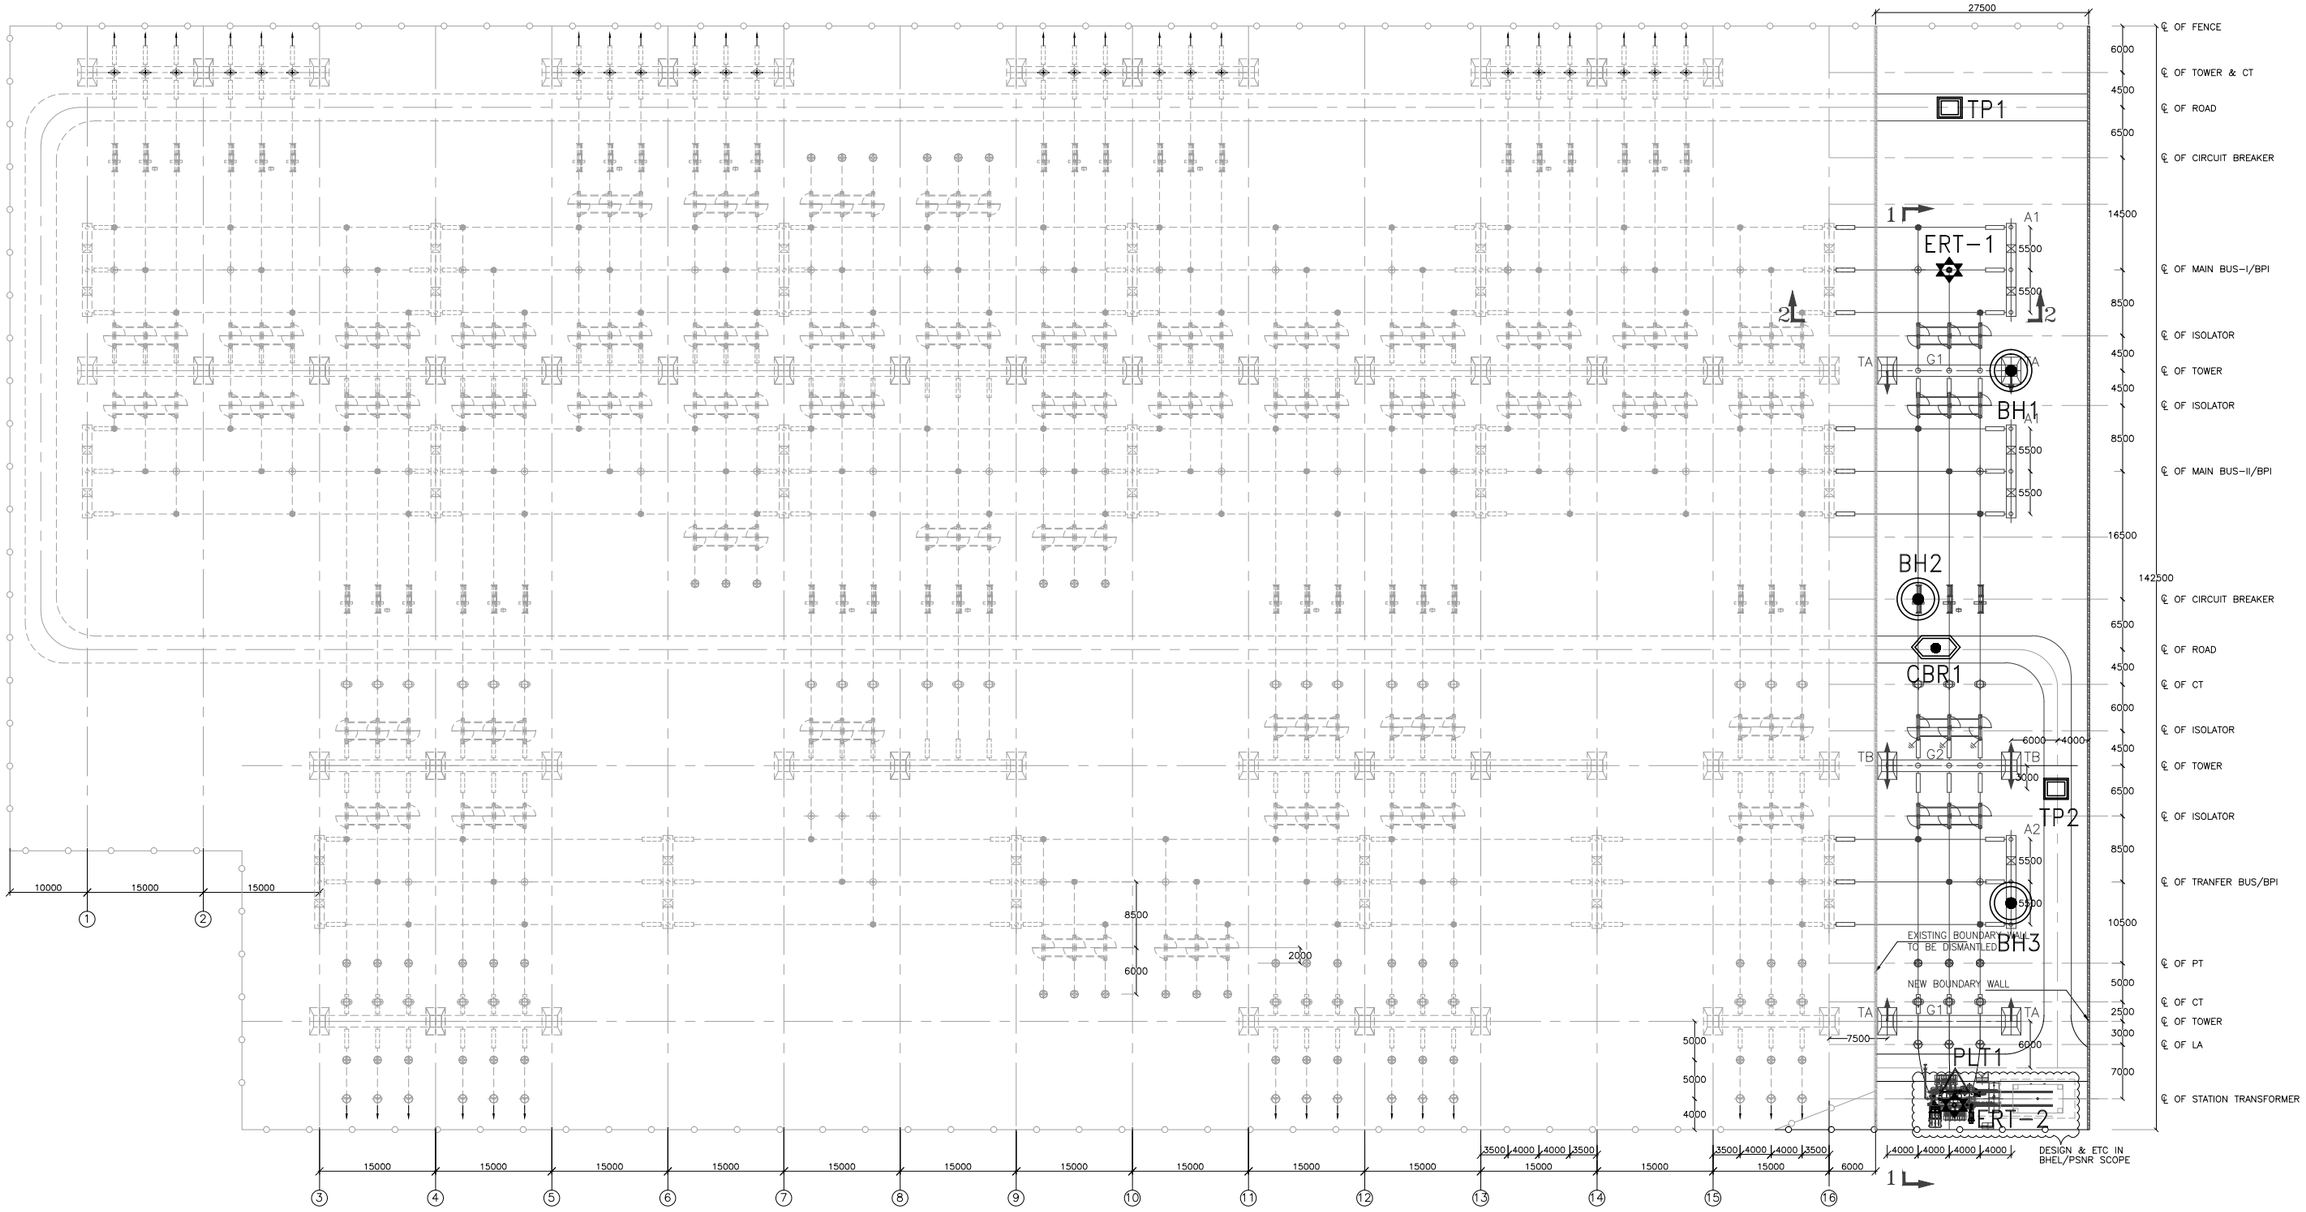

LEGEND

SYMBOL	DESCRIPTION	QTY.
	BORE HOLE (BH1 TO BH3)	03 Nos.
	TRIAL PIT (TP1 TO TP2)	02 Nos.
PLT	PLATE LOAD TEST (PLT1)	01 Nos.
	EARTH RESISTIVITY TEST POINT (ERT1 TO ERT2)	02 Nos.
	CALIFORNIA BEARING RATIO (CBR1)	01 Nos.

NOTES :

1. ALL DIMENSIONS ARE IN MM.
2. DO NOT SCALE THE DRAWING.
3. THE LOCATION OF BOREHOLES & TEST PIT MAY BE SLIGHTLY CHANGED AS PER SITE CONDITIONS.

COPY RIGHT AND CONFIDENTIAL
The information on this drawing is the property of BHARAT HEAVY ELECTRICALS LIMITED
(unless otherwise specified) and shall not be reproduced or copied or used for any purpose other than that for which it is loaned.

COMPUTER DRG. PATH NAME :

REF. DRG. No.

SIGN. & DATE

INVENTORY No.

REV.	DATE	ALTERED / CHECKED / APPROVED	ZONE

ADDITIONAL INFORMATION
W.O.No.

STATUS OF DRAWING

DISTRIBUTION OF PRINTS

ग्राहक/परियोजना का नाम — NAME OF CUSTOMER / CONSULTANT / PROJECT: ORISSA HYDRO POWER CORPORATION LIMITED (OHPC)
WAPCOS
6X80 MW BALIMELA POWER HOUSE, BALIMELA
R&M WITH NEW TG SET OF BALIMELA HEP UNIT # 1 TO 6

भारत हेवी इलेक्ट्रिकल्स लिमिटेड
ट्रांसमिशन परियोजना विभाग
BHARAT HEAVY ELECTRICALS LTD.
TRANSMISSION PROJECTS DIVISION

	नाम /NAME	हस्ता.#/SIGN.	दि./DATE
बनाया DRAWN	MM	Sd/-	06.12.17
जाँचा CHECKED	BHG/PLK	Sd/-	06.12.17
अनुमोदित APPROVED	AS	Sd/-	06.12.17

ड्यूटी DUTY: | कोड CODE: | अनुपात / SCALE: NTS | कार्ड कोड CARD CODE:

शीर्षक/TITLE
LAYOUT & DETAILS OF SOIL INVESTIGATION & TOPOGRAPHY SURVEY

ड्राईंग.सं./DRAWING NO. TB-3-389-607-627 — पुनर्/REV. 00

पृष्ठ सं./SHEET No. 01 | अगला पृष्ठ /NEXT SHEET –