PRODUCED BY AN AUTODESK EDUCATIONAL PRODUCT

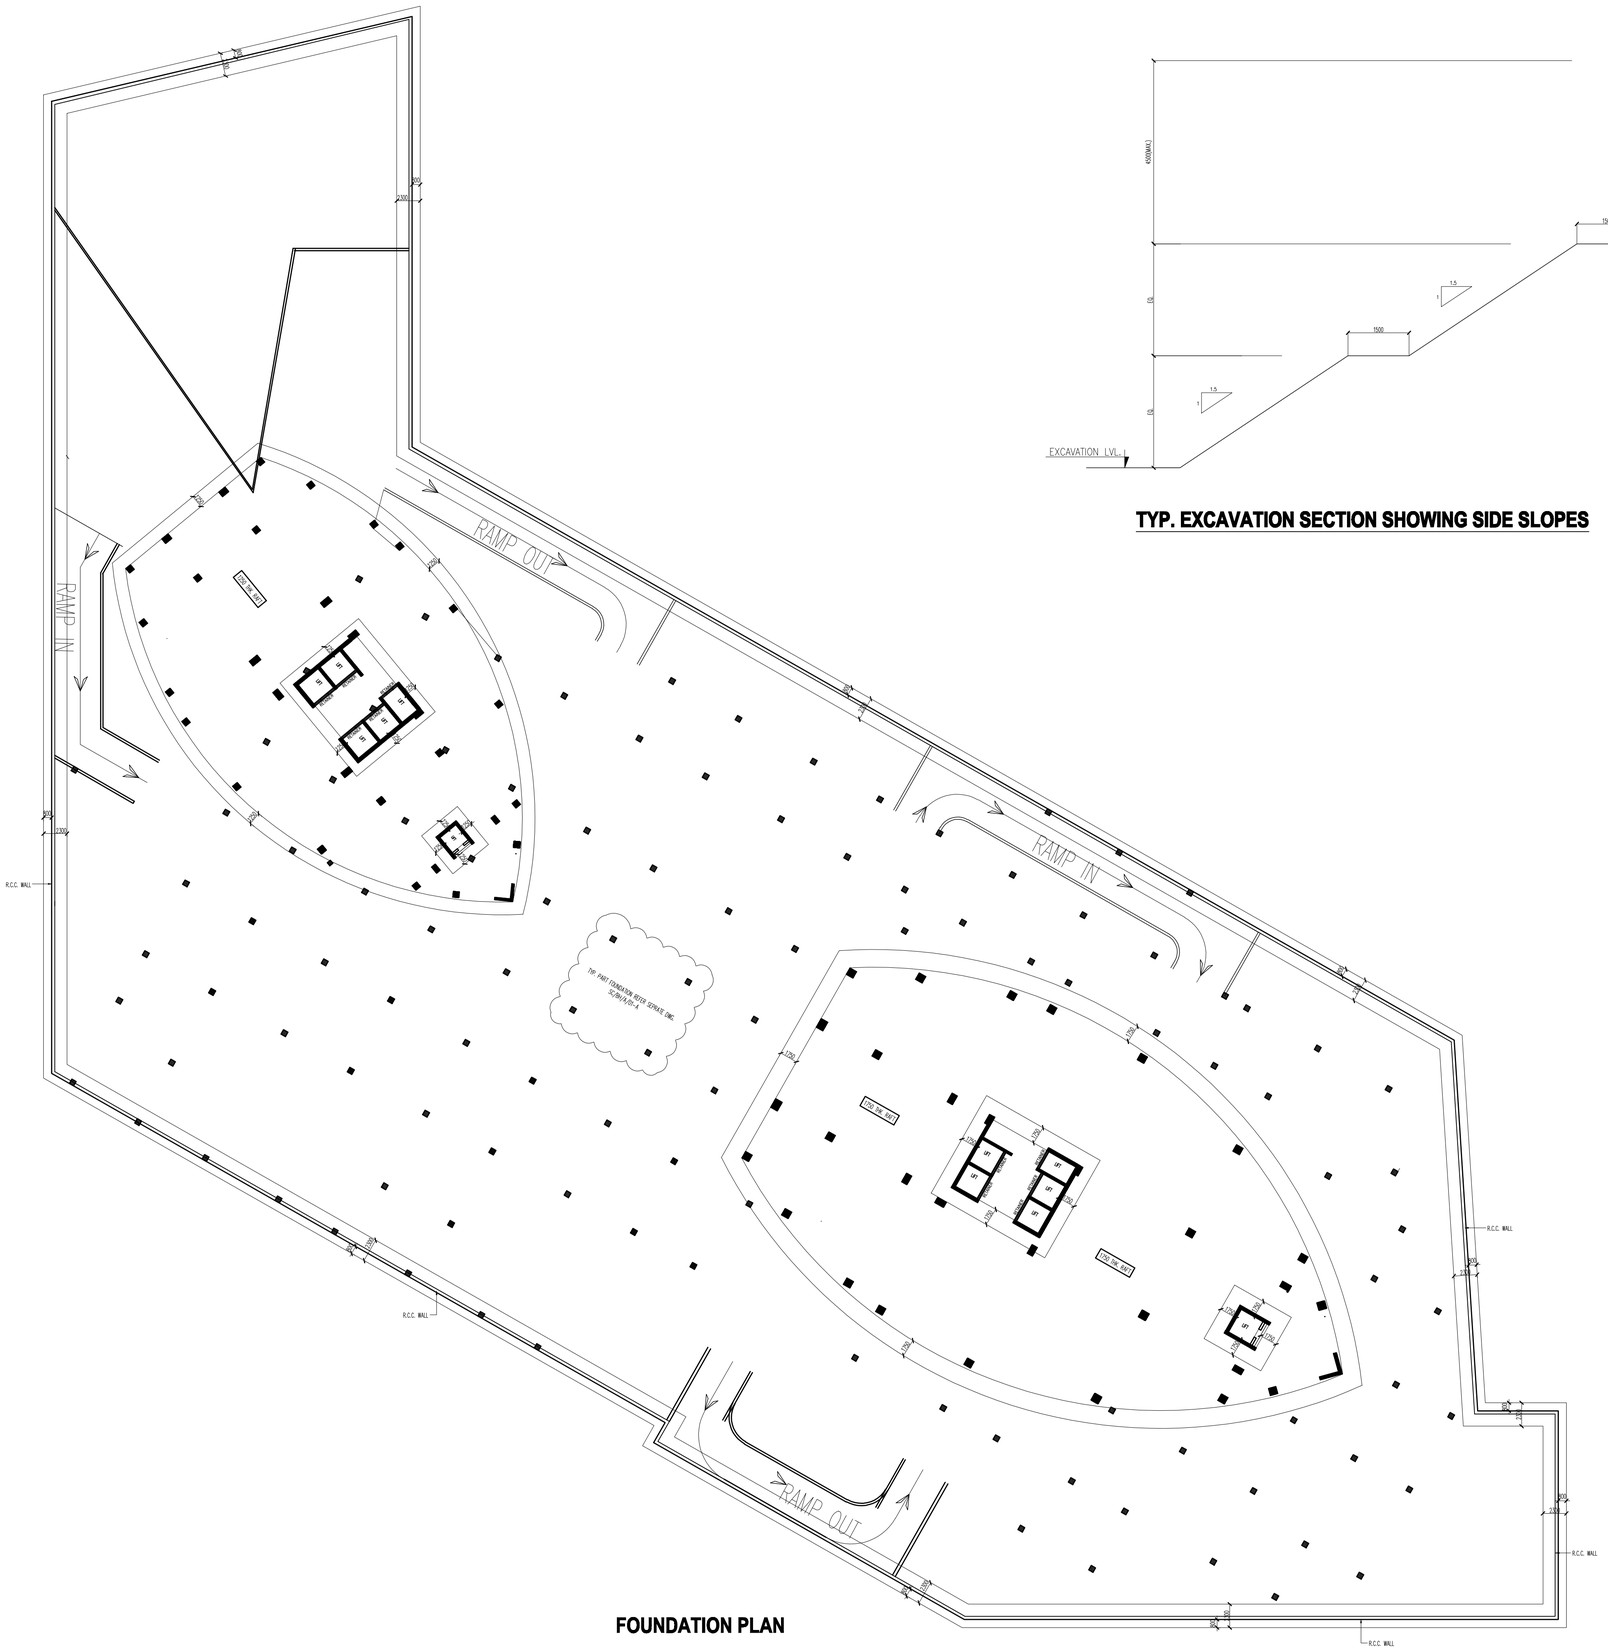
RAMP IN
RAMP OUT
RAMP IN
RAMP OUT
R.C.C. WALL
R.C.C. WALL
R.C.C. WALL
R.C.C. WALL
R.C.C. WALL
200
300
300
200
200
200