FIRST ANGLE PROJECTION

ALL DIMENSIONS ARE IN mm

DRAWING NO.

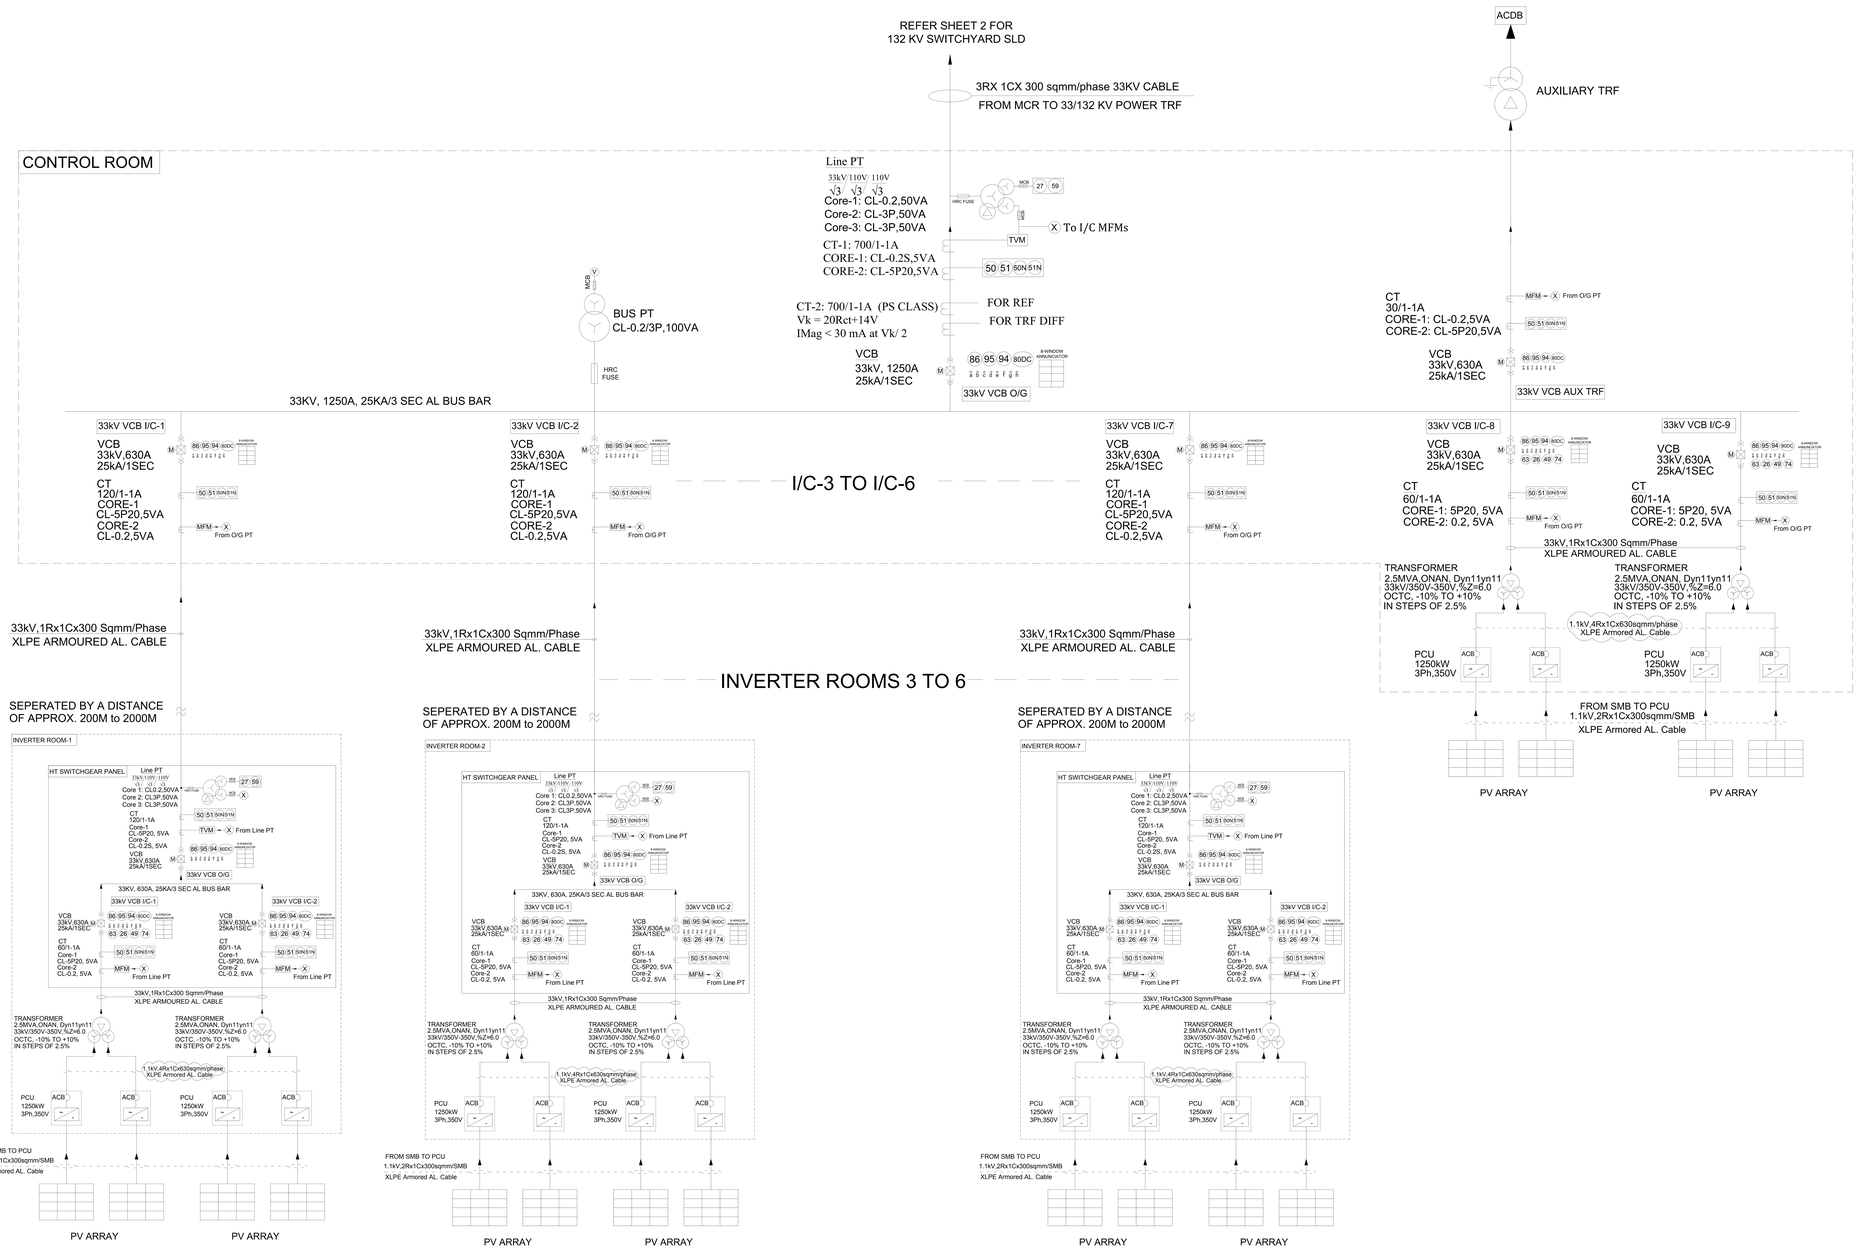

LEGEND DETAILS

SL. NO.	SYMBOL	DESCRIPTION
1		INVERTER TRANSFORMER / POWER TRANSFORMER
2	M	33KV VACUUM CIRCUIT BREAKER
3		132 kV SF6 BREAKER
4	86	MASTER TRIP RELAY
5	95 195 295	TRIP CIRCUIT SUPERVISION RELAY
6	94	ANTI PUMPING RELAY
7	63	BUCHHOLZ RELAY
8	26	MAGNETIC OIL LEVEL GAUGE
9	49	WINDING TEMP INDICATOR AND OIL TEMP INDICATOR
10	74	PRESSURE RELIEF DEVICE
11	50	INST OVER CURRENT RELAY
12	51	IDMT OVER CURRENT RELAY
13	50N	NEUTRAL INSTANTANEOUS OVER CURRENT RELAY
14	51N	IDMT EARTH FAULT RELAY
15	MFM	MULTI FUNCTION METER
16		CURRENT TRANSFORMER
17	27	UNDER VOLTAGE RELAY
18	59	OVER VOLTAGE RELAY
19		POTENTIAL TRANSFORMER
20		FUSE
21	ABT	ABT TARIFF ENERGY METER
22	80DC	DC FAILURE INDICATION
23	~ -	INVERTER, 1250kVA
24		ACB
25		LIGHTNING ARRESTER
26	64R	RESTRICTED EARTH FAULT RELAY
27	87T	TRANSFORMER DIFFERENTIAL RELAY
28	30	ANNUNCIATOR RELAY
29	50LBB	LOCAL BREAKER BACKUP PROTECTION
30	87L	LINE DIFFERENTIAL PROTECTION RELAY
31		ISOLATOR WITH DOUBLE EARTH SWITCH
32		ISOLATOR WITH SINGLE EARTH SWITCH

COPYRIGHT AND CONFIDENTIAL
This information on this document is the property of Bharat Heavy Electricals Limited. It may not be used, reproduced or disclosed to any person except with the written permission of the Company.

REV.	DATE	ALTERED	CHECKED	APPROVED
01	08.03.19	Revised as per customer comments.		
00	15.02.19	FIRST ISSUE		

	NAME	SIGN	DATE
DRAWN			11.01.2019
CHECKED			
APPROVED			

DISTRIBUTION OF PRINTS

DEPT. CODE

PROJECT : YELLANDU 39MW SOLAR POWER PLANT
CUSTOMER : SCCL

BHARAT HEAVY ELECTRICALS LIMITED.
ELECTRONICS DIVISION, BANGALORE

TITLE: AC SINGLE LINE DIAGRAM

BHEL DRG. No. BHEL-SECI-SD-SCCL39-DWG-ELE-002

No. OF SHEETS	02
SHEET No.	01
REV.	01

SIGN & DATE

REF DRG.NO.

INVENTORY NO.

A0 SIZE